


AREARISE TABLE	
LOT A	0.004 sec.
LOT B	0.004 sec.
LOT C	0.004 sec.
LOT F	0.006 sec.
LOT G	0.006 sec.
PORT. OF LOT 5	0.004 sec.
UND. LOT 1	0.004 sec.
UND. LOT 2	0.048 sec.
UND. LOT 3	0.080 sec.
UND. LOT 4	0.037 sec.
UND. LOT 5	0.054 sec.
UND. LOT 6	0.086 sec.
TOTAL	0.716 sec.
	33.074 sq ft.



LANDSOURCE
INCORPORATED
A Professional Surveying And Land Information Company
6730 Eisenhower Drive
Baton Rouge, LA 70809
website: www.landsource.com
Ph. (225) 752-0995
Fax (225) 752-0997
email: info@landsource.com

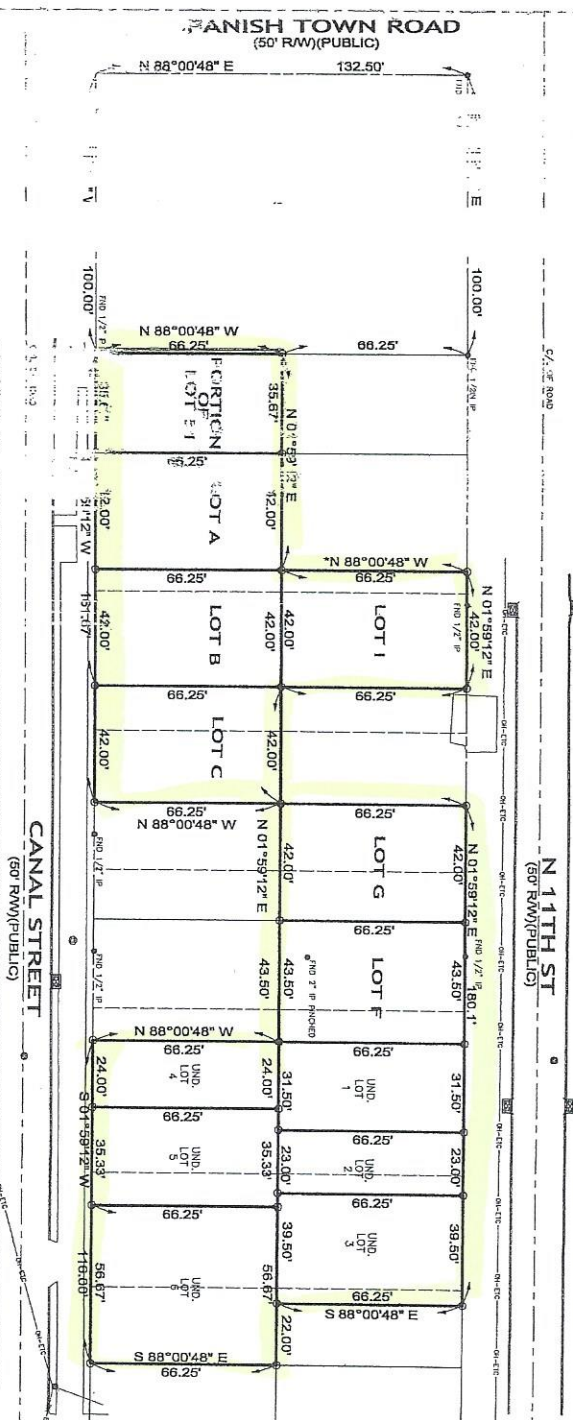

MAP SHOWING ALTA / NSPS SURVEY

LOTS, A, B, C, I, G, F,
SIX UNDESIGNATED LOTS,
AND PORTION OF 51
BEING A PORTION OF SUBURB NICARAGUA
LOCATED IN SECTION, T-7-S, R-1-W,
GREENSBURG LAND DISTRICT,
EAST BATON ROUGE PARISH, LOUISIANA



CERTIFICATION:

This is to certify to (Dorinda Jaraman), (Jerrone Reed Estate), (Name of Owner), that this map or plat and the survey on which it is based were made in accordance with the State of Louisiana "Standards of Practice for Property Boundary Surveys and the 2021 Minimum Requirements for Professional Land Surveyors" and that the survey is established and adopted by ALTA and NSPS, and recorded in Survey Book 13, Page 60, 70, 79, 81, 9, 11a, 13, 18 & 19 of Table A thereof. The fieldwork was completed on 02-31-2022.

ADVANCE ISSUE

Printed on:
Apr. 14, 2022

Date _____

David L. Patterson, P.L.S.
Registration No. 04784

DATE: 03-31-2022
JOB #: 22-6733
DOWN BY: SLS
CRO. BY: DLF
SHEET NO: 0
OFF: 0

NOTE TO BE REMOVED UPON FINAL SIGNATURE.

THIS DOCUMENT IS NOT TO BE USED FOR
CONSTRUCTION, BIDDING, RECREATION,
CONVEYANCE, SALES OR AS THE BASIS FOR
THE ISSUANCE OF A PERMIT.