ERA HELICOPTERS, L.L.C.

LEASE EXHIBIT "A"

A tract of land situated in the Southwest Quarter (SW ¼) of Section 7, Township 11 South, Range 8 West, Calcasieu Parish, Louisiana and being more particularly described as follows:

For a point of beginning, commence at the southwest corner of the Southwest Quarter (SW ¼) of Section 7, Township 11 South, Range 8 West, Calcasieu Parish, Louisiana; thence East, along the south line of said Section 7, a distance of 945.0 feet; thence North, parallel to the west line of said Section 7, a distance of 60.0 feet to the point of beginning; thence North, parallel to the west line of said Section 7, a distance of 200.0 feet; thence West, parallel to the south line of said Section 7, a distance of 100.0 feet; thence South, parallel to the west line of said Section 7, a distance of 200.0 feet; thence East, parallel to the south line of said Section 7, a distance of 100.0 feet to the point of beginning.

Containing 0.459 acres.

May 2, 2011

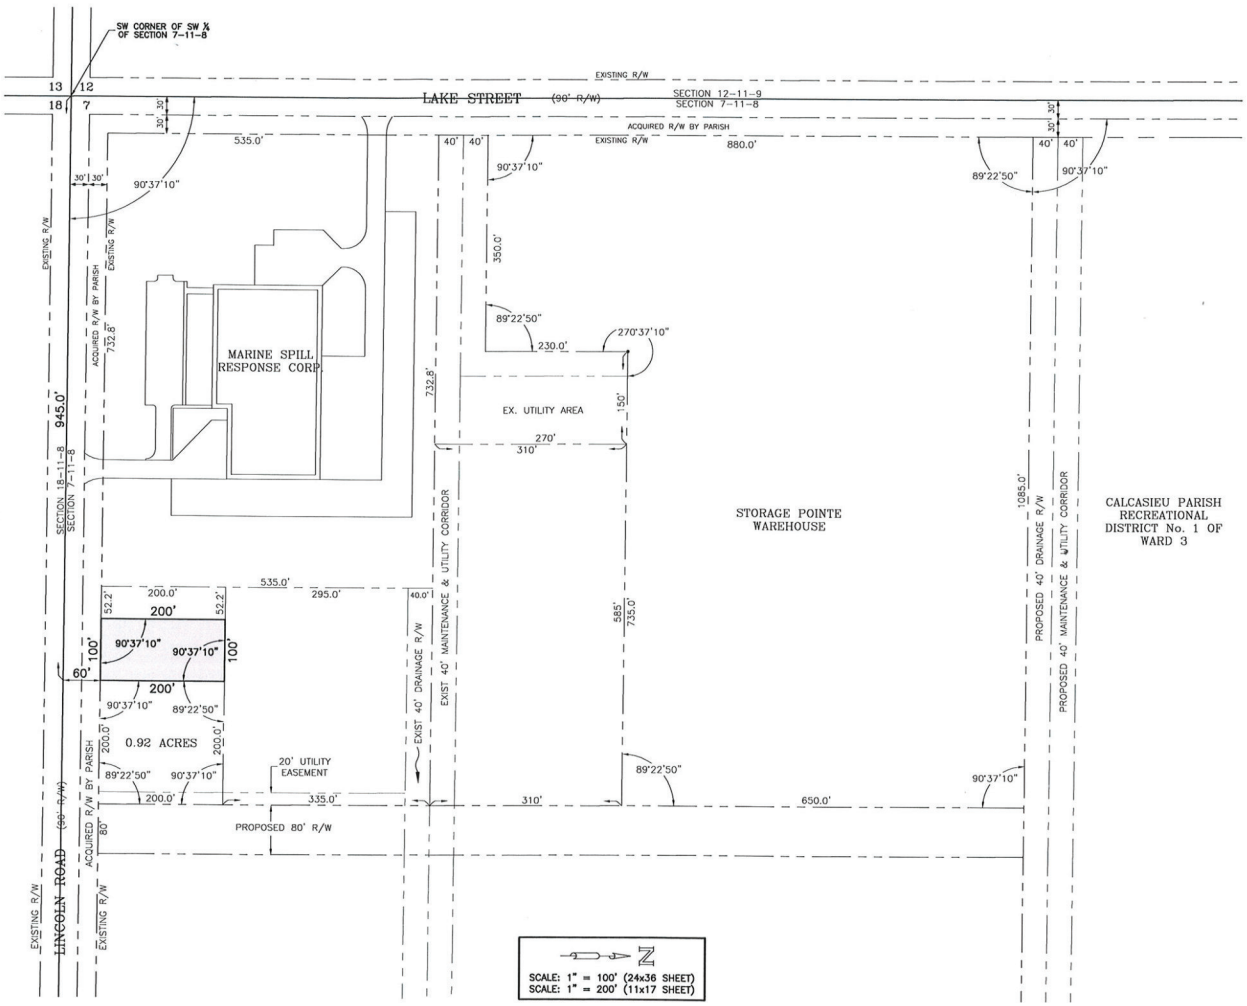

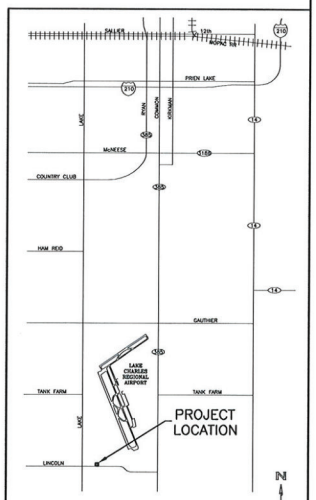

VICINITY MAP
NOT TO SCALE

D. W. Jessen & Associates, LLC
Civil and Consulting Engineers Lake Charles, Louisiana
440 Kirby Street Lake Charles, LA 70601
Phone: (337)433-0561 Fax: (337)433-5842
D. W. Jessen, Jr., P.E., P.L.S.
C.E. La. Reg. No. 21449 P.L.S. La. Reg. No. 4646

FILE: LCRA-2011-57 (ERA HELICOPTERS LEASE SITE ON LINCOLN ROAD)