


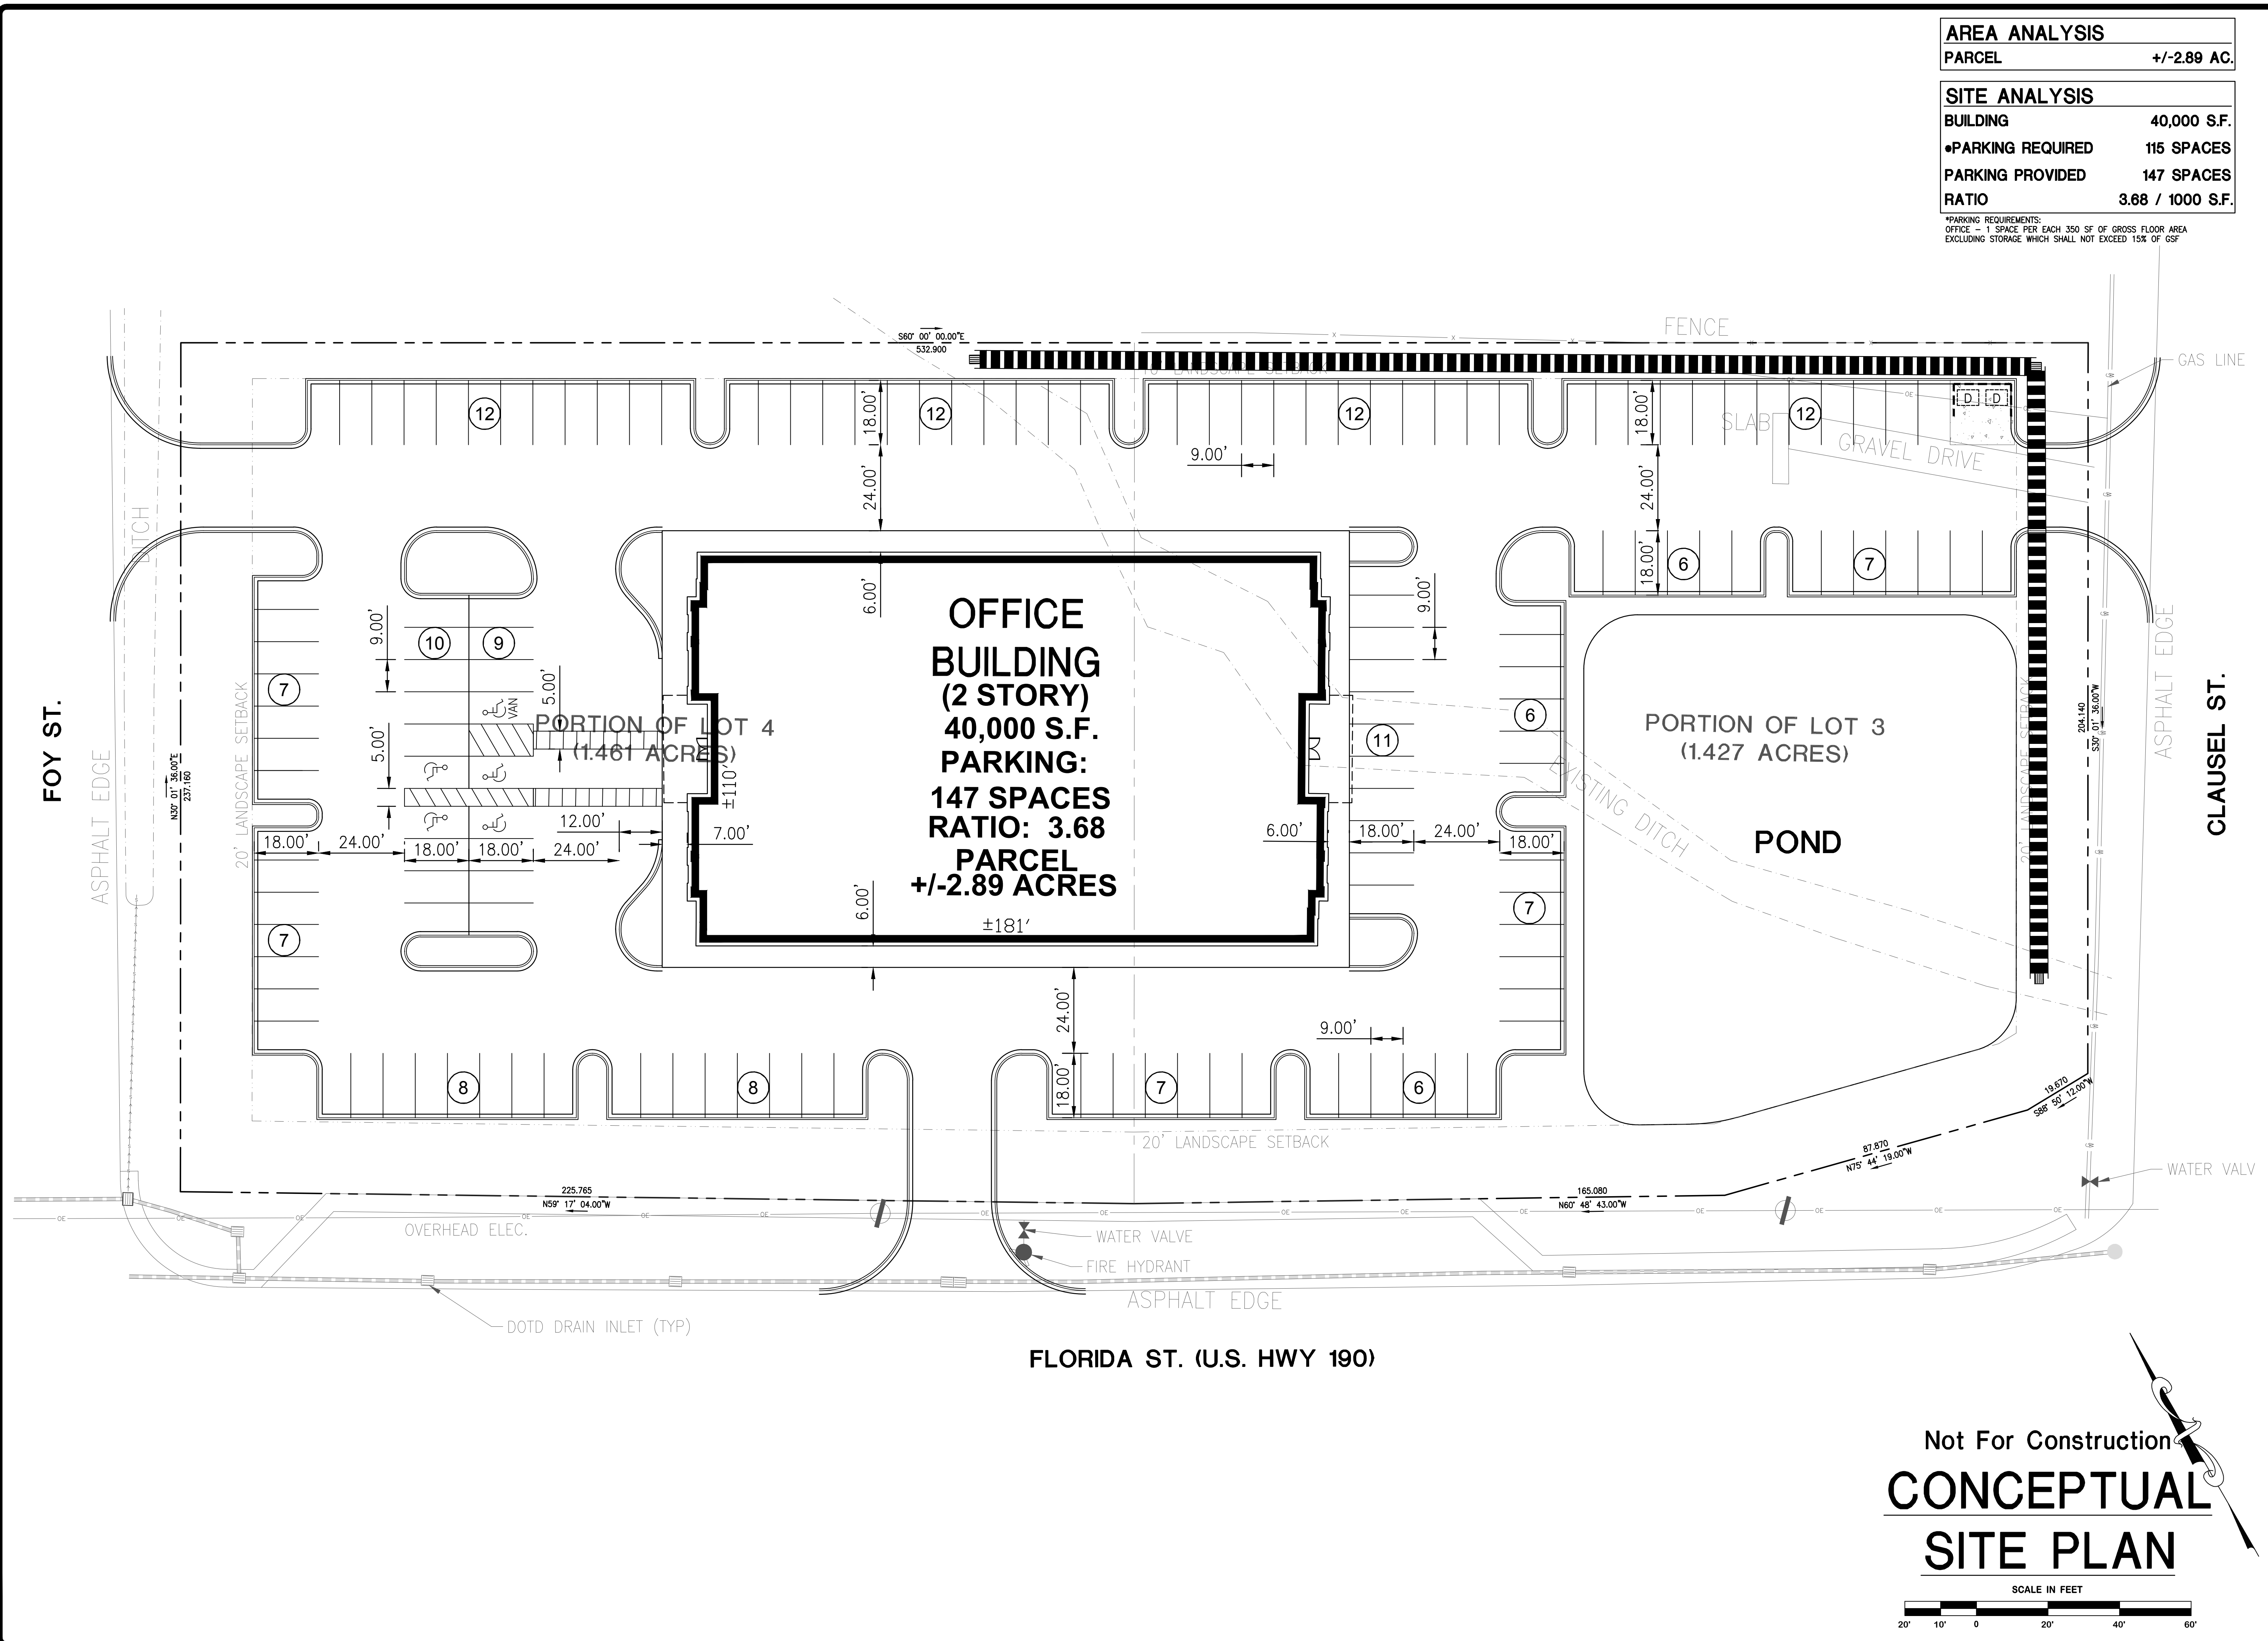

AREA ANALYSIS	
PARCEL	+/-2.89 AC.
SITE ANALYSIS	
BUILDING	40,000 S.F.
•PARKING REQUIRED	115 SPACES
PARKING PROVIDED	147 SPACES
RATIO	3.68 / 1000 S.F.

*PARKING REQUIREMENTS:
OFFICE - 1 SPACE PER EACH 350 SF OF GROSS FLOOR AREA
EXCLUDING STORAGE WHICH SHALL NOT EXCEED 15% OF GSF

REVISION	BY

4141 Bienville St. Suite 101
New Orleans, LA 70119
Office: 504.434.6565
www.ddgpc.com

DDG
DUPLANTIS DESIGN GROUP

STAMP

SIGNATURE: _____

DATE: _____

PROPOSED OFFICE BUILDING
MANDEVILLE, LA
ST. TAMMANY PARISH
FOR STIRLING PROPERTIES
COVINGTON, LA

Not For Construction

**CONCEPTUAL
SITE PLAN**

SCALE IN FEET

20' 10' 0 20' 40' 60'

DRAWN DTS
CHECKED SMT
ISSUED DATE 8-29-19
ISSUED FOR REVIEW
PROJECT NO. 19-505
FILE 19-505 P-2
SHEET P-2

X:\1900\19-000\19-505 Stirling Hwy 190\19-505 P-2.dwg