
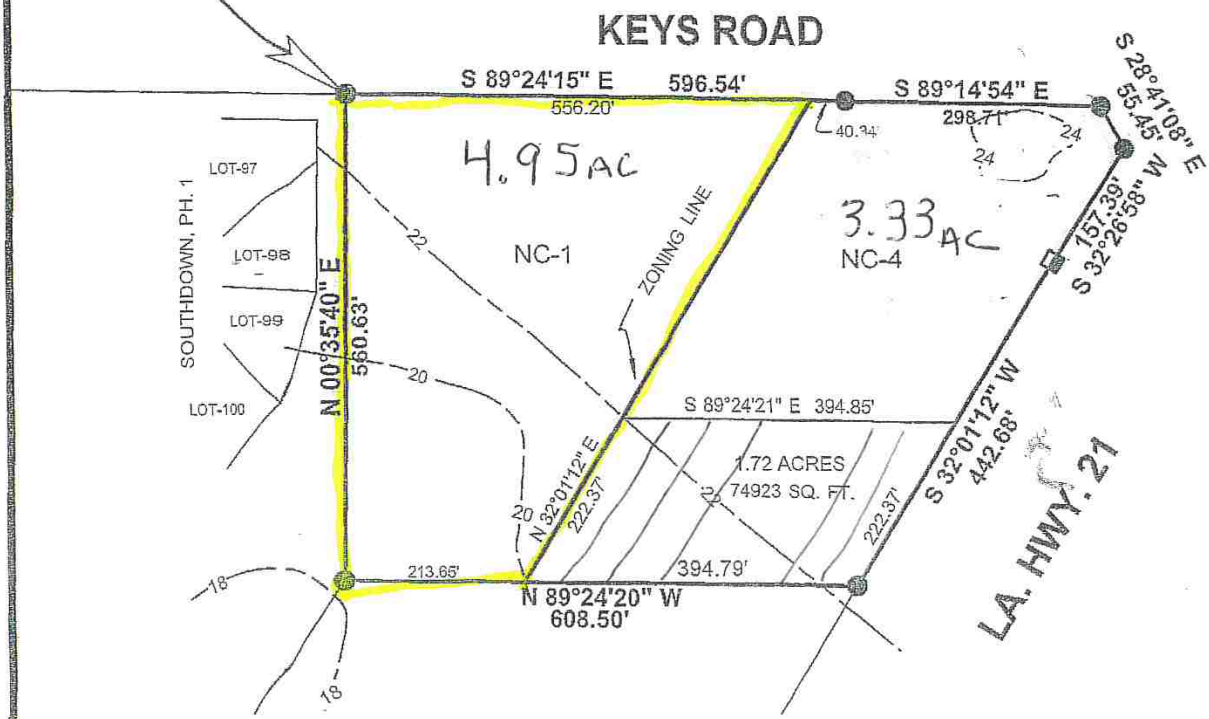


THIS POINT LOCATED S 00°21'47" E - 1202.62'
(REFERENCE BEARING); THENCE S 89°23'10" E - 2751.28';
THENCE S 89°20'22" E - 973.42' FROM THE
N.W. CORNER OF SECTION 41, T-7-S, R-10-E,
GREENSBURG LAND DISTRICT.

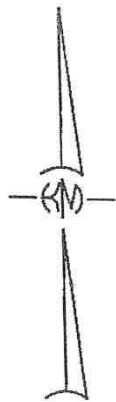

--- LEGEND ---

- = 1/2" IRON ROD FOUND
- = 1/2" IRON ROD SET
- = CONC. ROW MONUMENT

TOPOGRAPHIC LINES ARE SHOWN AT APPROXIMATE LOCATION.

REFERENCE: SURVEY BY THIS FIRM DATED 5-16-02, JOB NO. 02-082.

NOTE: NO BUILDING SETBACKS OR SERVITUDES SHOWN.

THIS PROPERTY IS LOCATED IN FLOOD
ZONE C; BASE FLOOD ELEV. N/A; F.I.R.M.
PANEL NO. 225205 0210 C & 225205 0220 C;
REV. 10-17-89 & 4-2-91.

SKETCH OF:

1.72 ACRES IN,
SECTION 41, T-7-S, R-10-E,
GREENSBURG LAND DISTRICT,
ST. TAMMANY PARISH, LA.

PREPARED FOR:

21 KEYS SOUTHWEST, LLC

KELLY J. McHUGH & ASSOC., INC.
CIVIL ENGINEERS & LAND SURVEYORS
845 GALVEZ ST., MANDEVILLE, LA. 626-5611

SCALE:	1" = 200'	DATE:	11-19-20
DRAWN:	DB	JOB NO.:	10-277
REVISED:			