


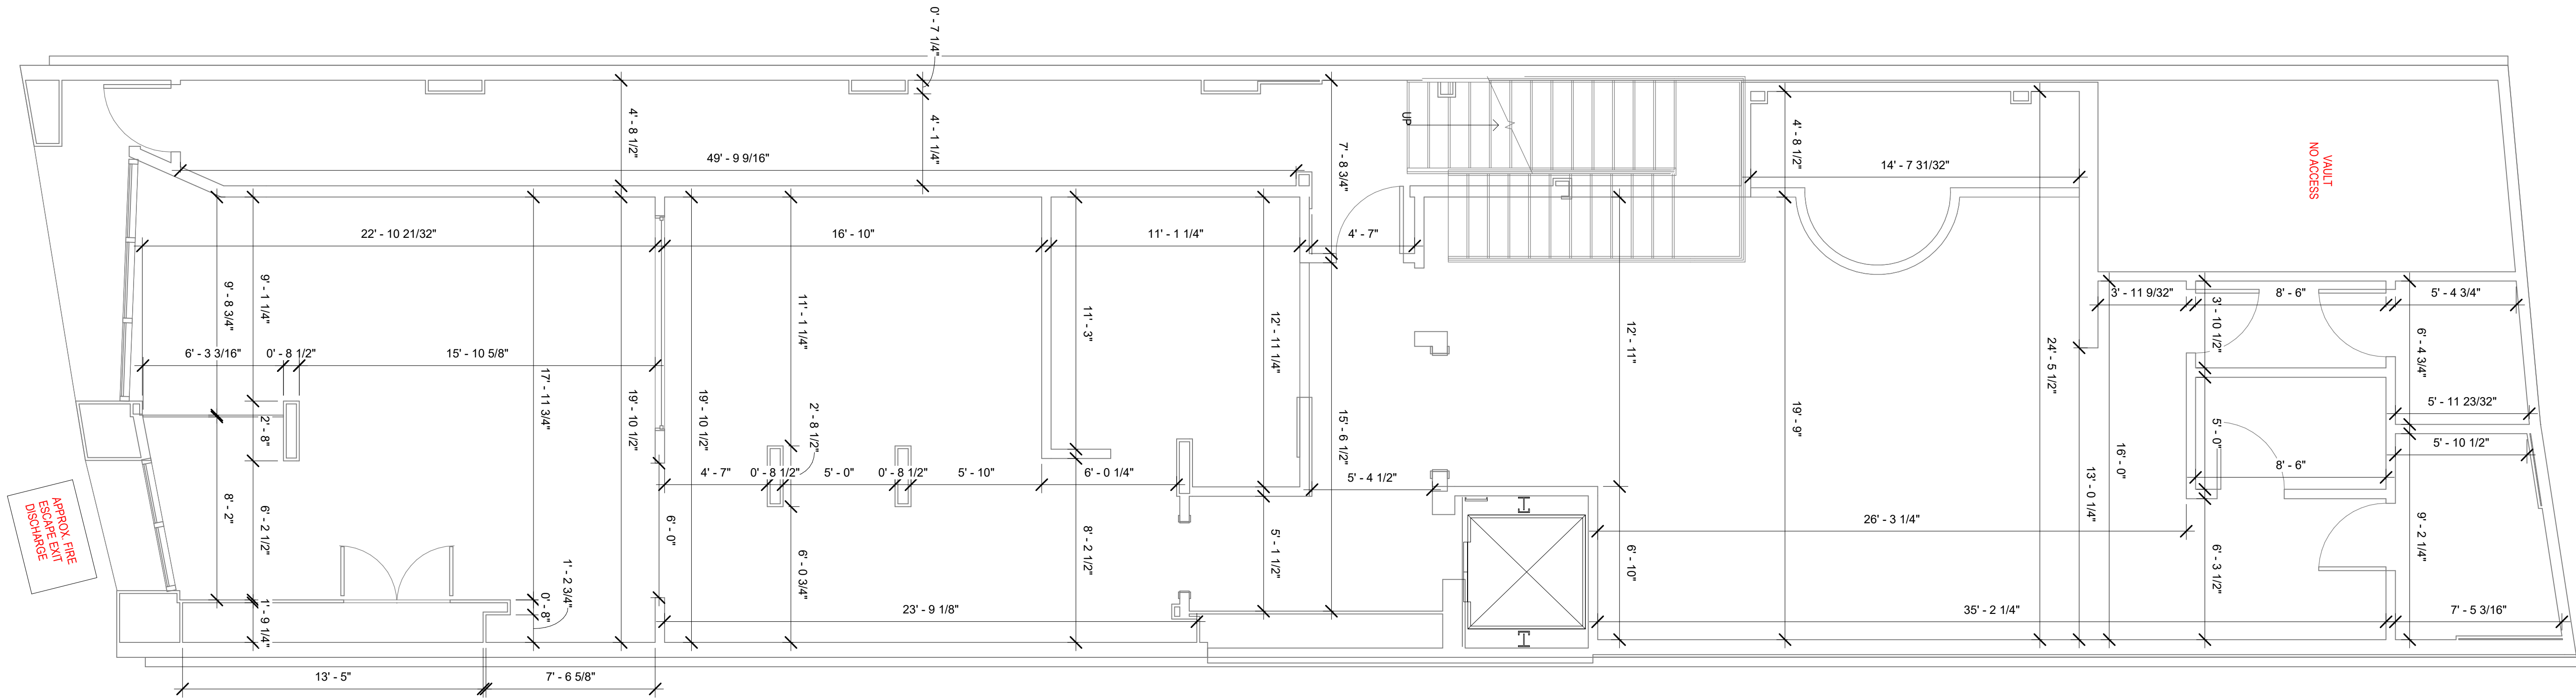

WILLIAMS ARCHITECTS
824 BARONNE STREET
NEW ORLEANS, LA 70113
504-566-0888
WILLIAMSARCHITECTS.COM

These drawings and specifications have been prepared by me or under my close personal supervision and to the best of my professional knowledge and belief comply with applicable codes and requirements.
I (will) ~~will not~~ be providing project construction administrative services on this project.

x. _____

Copyright © 2022
John C Williams Architects LLC

213 Baronne


New Orleans, LA

Project Status		
-REVISIONS-		
No.	Date	Scope

DRAWING BY WA
SCALE 1/4" = 1'-0"
JOB No. 525035
DATE 12/31/25

SHEET NAME
FIRST FLOOR

SHEET NO.
A001

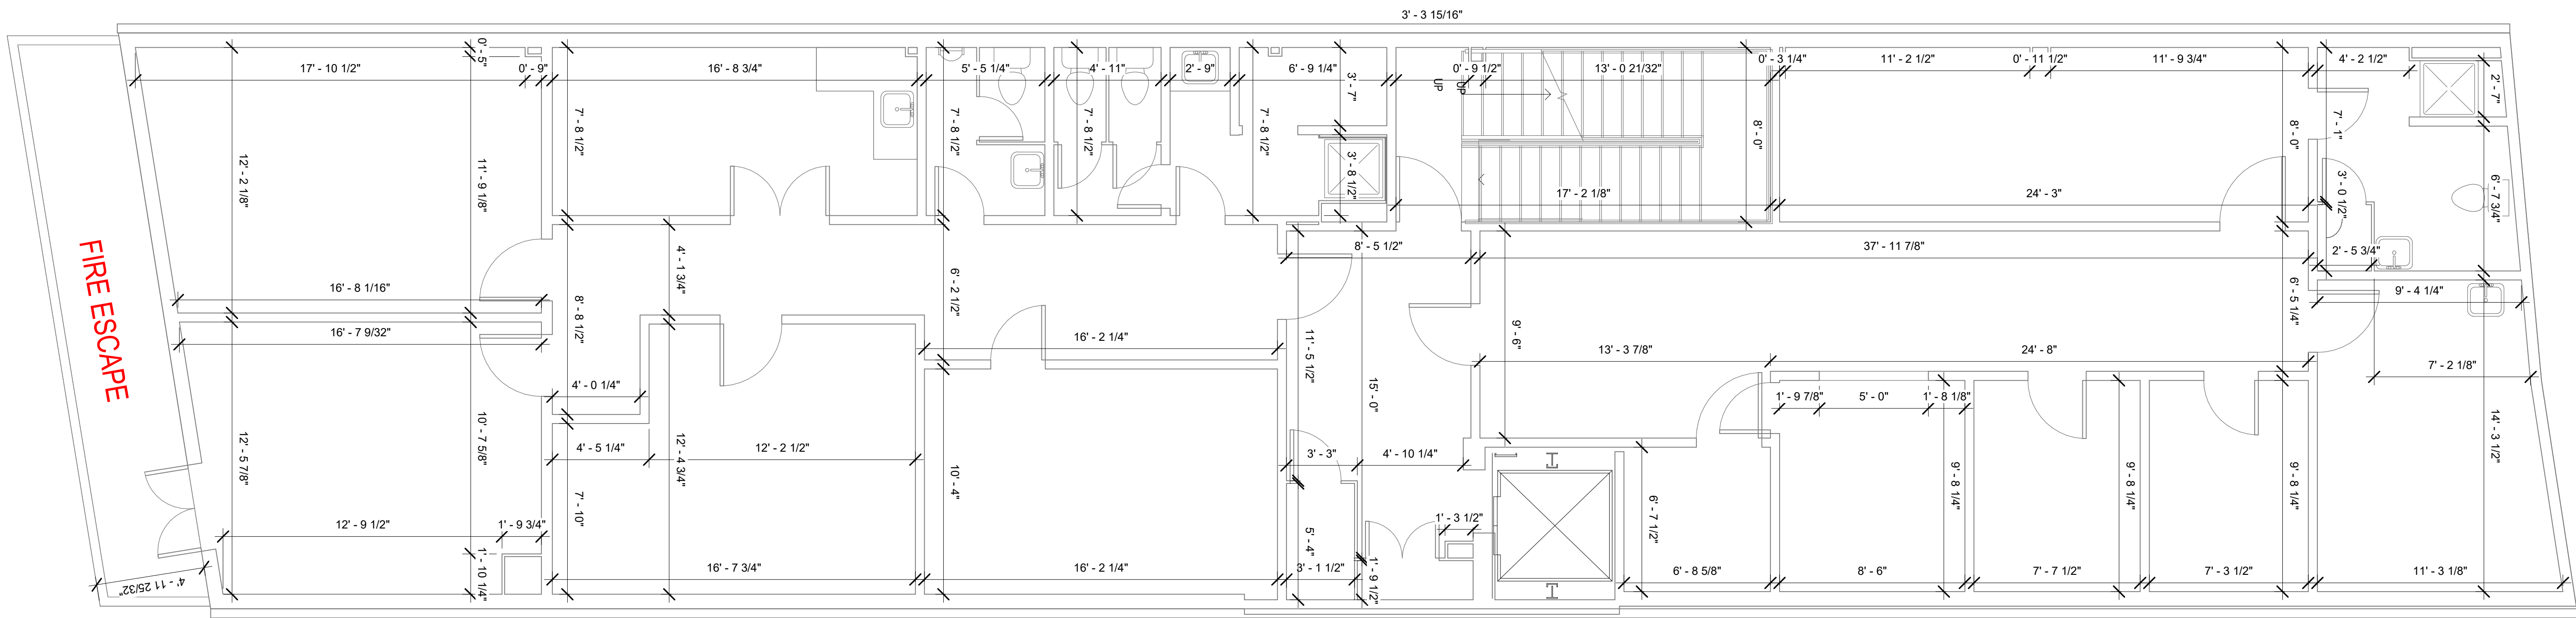

504-566-0888
WILLIAMSARCHITECTS.COM

(will) ~~(will not)~~ be providing project construction administrative services on this project.

Copyright © 2022
John C Williams Architects LLC

213 Baronne
New Orleans, LA

Project Status

-REVISIONS-


[illegible]

DRAWING BY	WA
SCALE	1/4" = 1'-0"
JOB No.	525035
DATE	12/31/25

SHEET NAME
SECOND FLOOR

SHEET NO.

A002

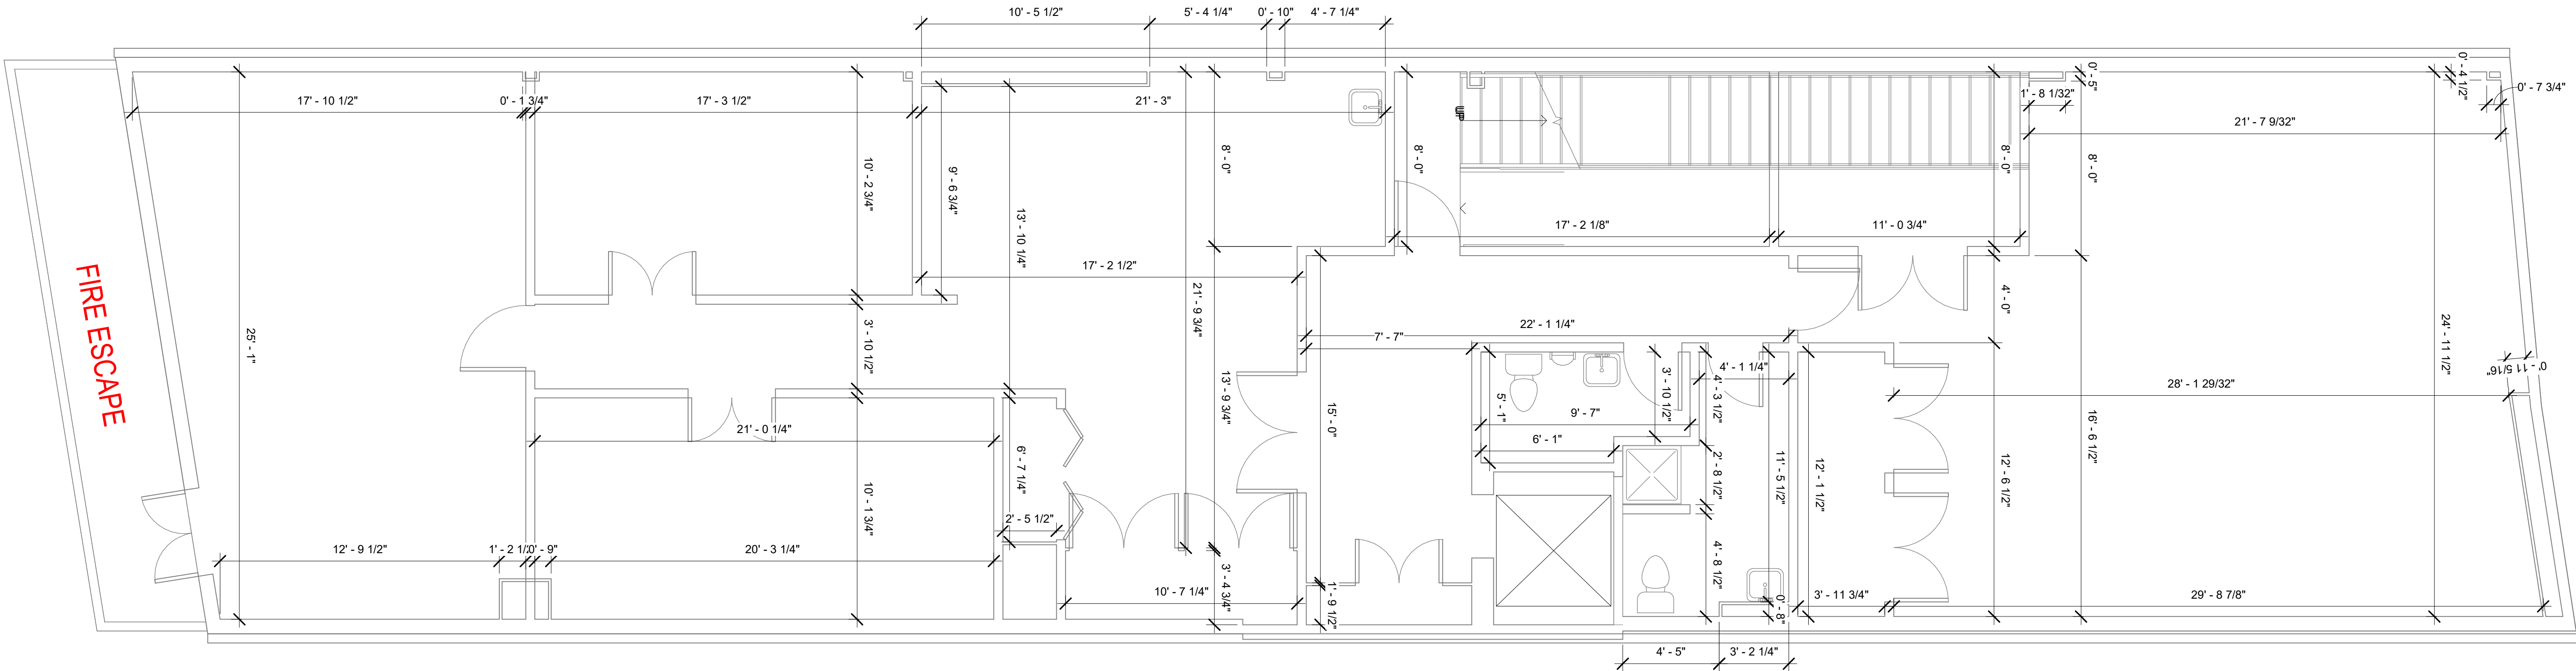

WILLIAMS ARCHITECTS
824 BARONNE STREET
NEW ORLEANS, LA 70113
504-566-0888
WILLIAMSARCHITECTS.COM

These drawings and specifications have been prepared by me or under my close personal supervision and to the best of my professional knowledge and belief comply with applicable codes and requirements.

I (williams) will not be providing project construction administrative services on this project.

x. _____

Copyright © 2022
John C Williams Architects LLC

213 Baronne
New Orleans, LA

Project Status

-REVISIONS-


No.	Date	Scope

DRAWING BY WA
SCALE 1/4" = 1'-0"
JOB No. 525035
DATE 12/31/25

SHEET NAME
THIRD FLOOR

SHEET NO.

A003

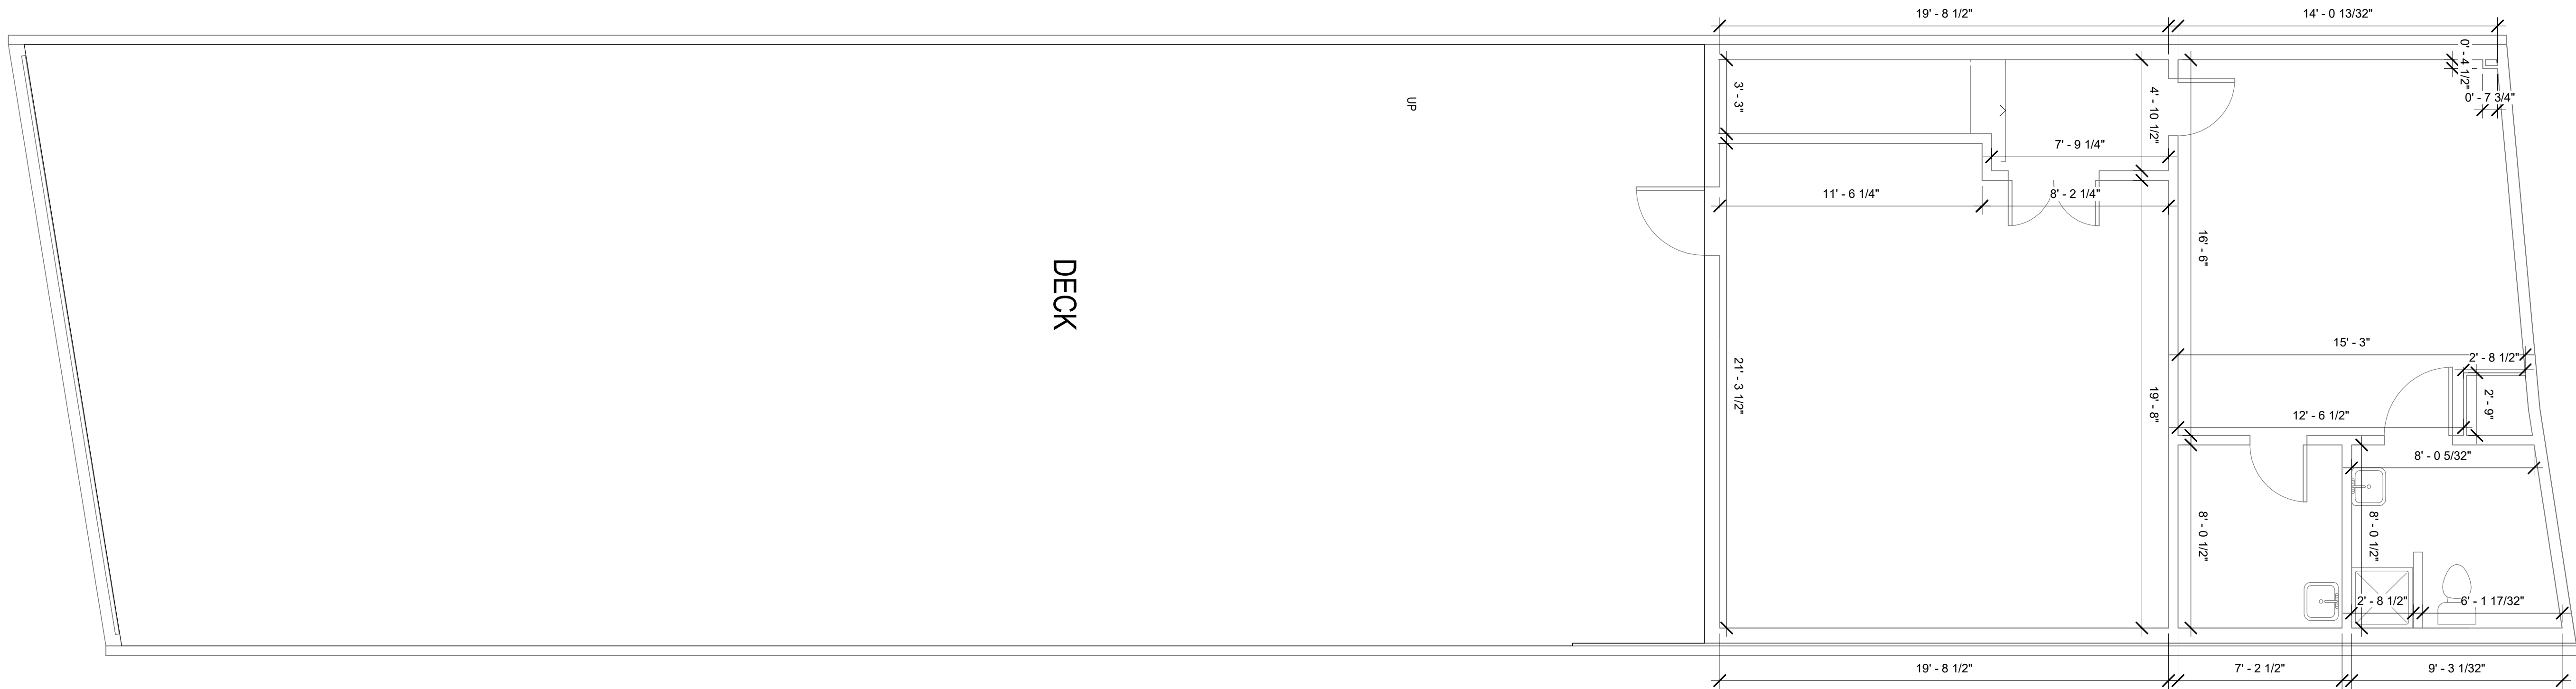

WILLIAMS ARCHITECTS
824 BARONNE STREET
NEW ORLEANS, LA 70113
504-566-0888
WILLIAMSARCHITECTS.COM

These drawings and specifications have been prepared by me or under my close personal supervision and to the best of my professional knowledge and belief comply with applicable codes and requirements.

I (will) ~~will not~~ be providing project construction administrative services on this project.

x. _____

Copyright © 2022
John C Williams Architects LLC

213 Baronne
New Orleans, LA

Project Status

-REVISIONS-

No.	Date	Scope

DRAWING BY WA
SCALE 1/4" = 1'-0"
JOB No. 525035
DATE 12/31/25

SHEET NAME
FOURTH FLOOR

SHEET NO.

A004