
Parcel A, Parcel B, Parcel C,
Lake Orleans Subdivison,
LaKratt Tract, Section 20,
Third District,
City of New Orleans,
(Known as Eastern New Orleans),
Orleans Parish, La.

These Parcels have not been surveyed in the field, or inspected for possible encroachments. Dimensions, bearings and areas are subject to changes based on a field survey. This drawing has been developed from legal descriptions provided by the client. Servitudes, easements and subdivision restrictions are not included.

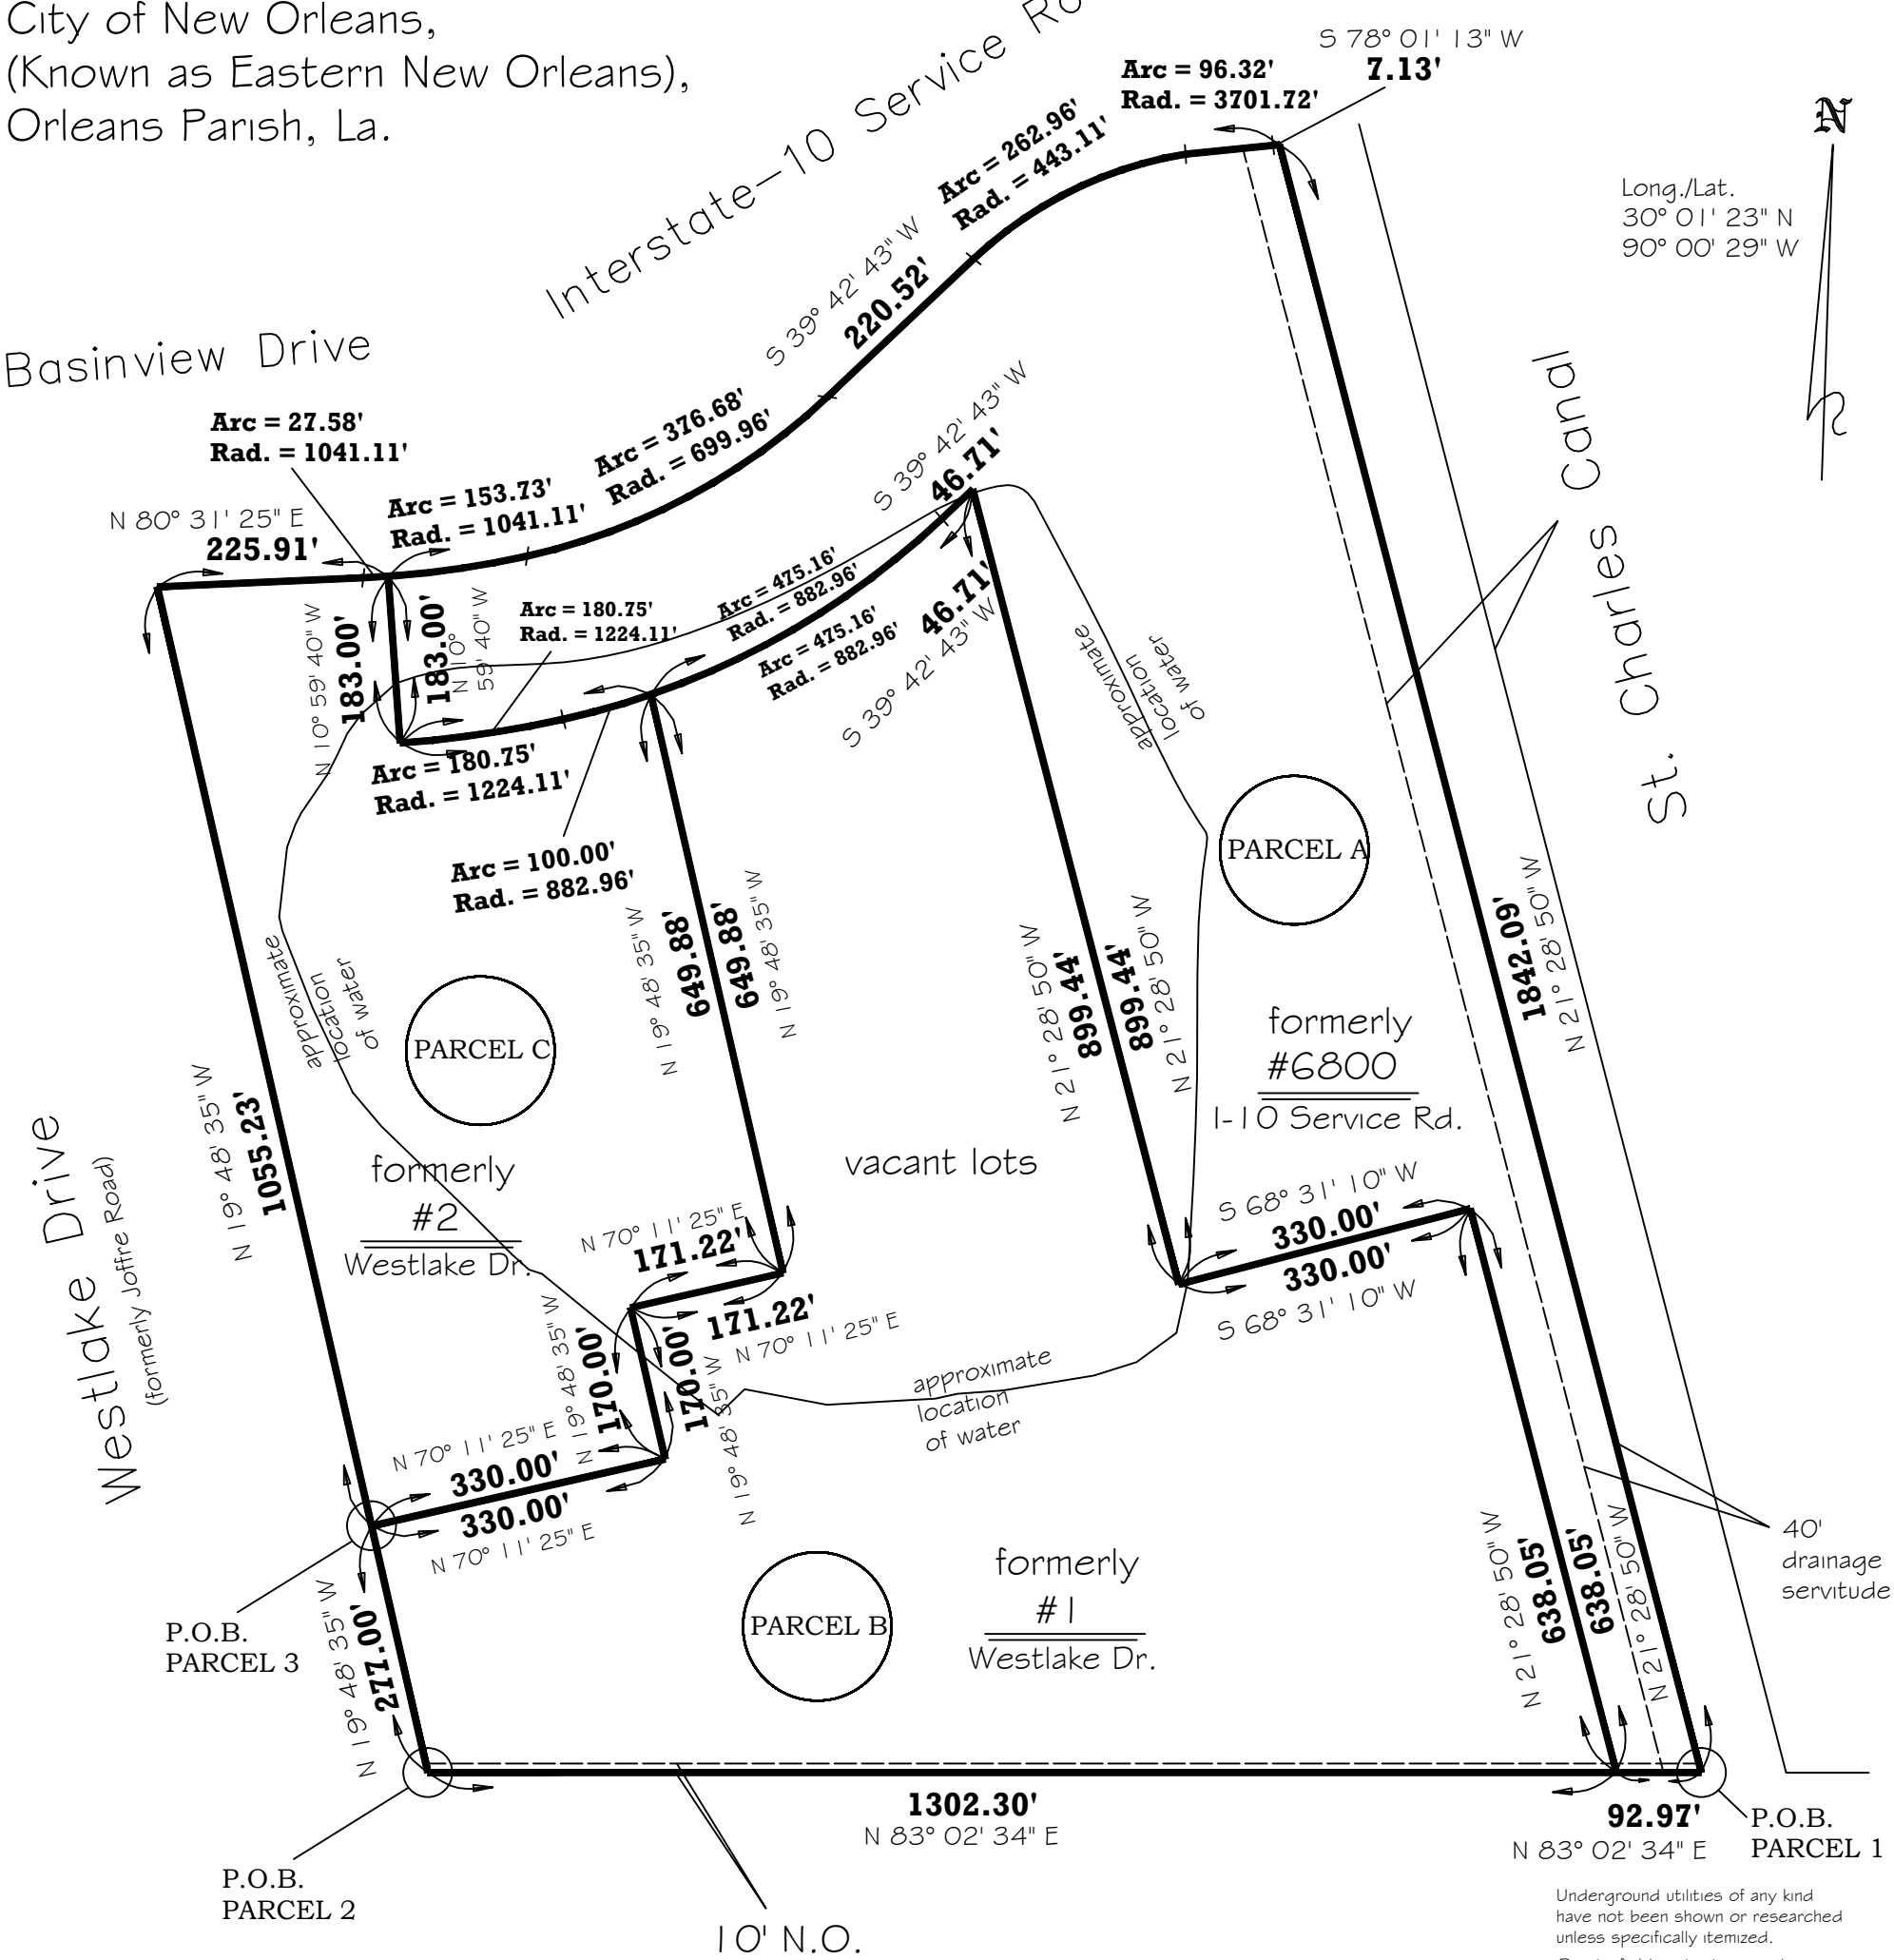

Parcel A	678707.50 Sq. Ft.
Parcel B	939121.34 Sq. Ft.
Parcel C	431715.44 Sq. Ft.
Total	2049544.28 Sq. Ft.
Water	742296.98 Sq. Ft.

Re:
Subdivision Map (J.J. Krebs)
10-23-1978

Copyright © 2026
All Rights Reserved
S.Z.S. Consultants, Inc.

Underground utilities of any kind have not been shown or researched unless specifically itemized.

Due to field restrictions and limitations, corner markers may require to be offset as shown.

Property corners, not distances, should be used to determine location of new structures or additions.

I = Interior E = Exterior

Fences are shown for general information purposes only and do not necessarily reflect exact location and condition.

Measurements, if any, are taken to the centerline of fence posts.

The directional arrow is shown for general information only.

No abstracting or title research of any kind was performed by this office.

Date: 5-28-2026	**BOUNDARY SURVEY** Made at the request of Randy Gordon	**SZS CONSULTANTS, INC.** ENGINEERS * SURVEYORS * ENVIRONMENTALISTS 4421 CONLIN STREET SUITE 202 METAIRIE, LA. 70006 PH. (504) 561-5724 EMAIL SAMZSCAN@BELLSOUTH.NET	STATE OF LOUISIANA SAM Z. SCANDALIATO License No. 3358 PROFESSIONAL LAND SURVEYOR	REVISIONS / BY
Scale: 1"=200'				
Drawn: SJB				
Checked: SZS				
Job: 14637				
Page 1 of 1				