


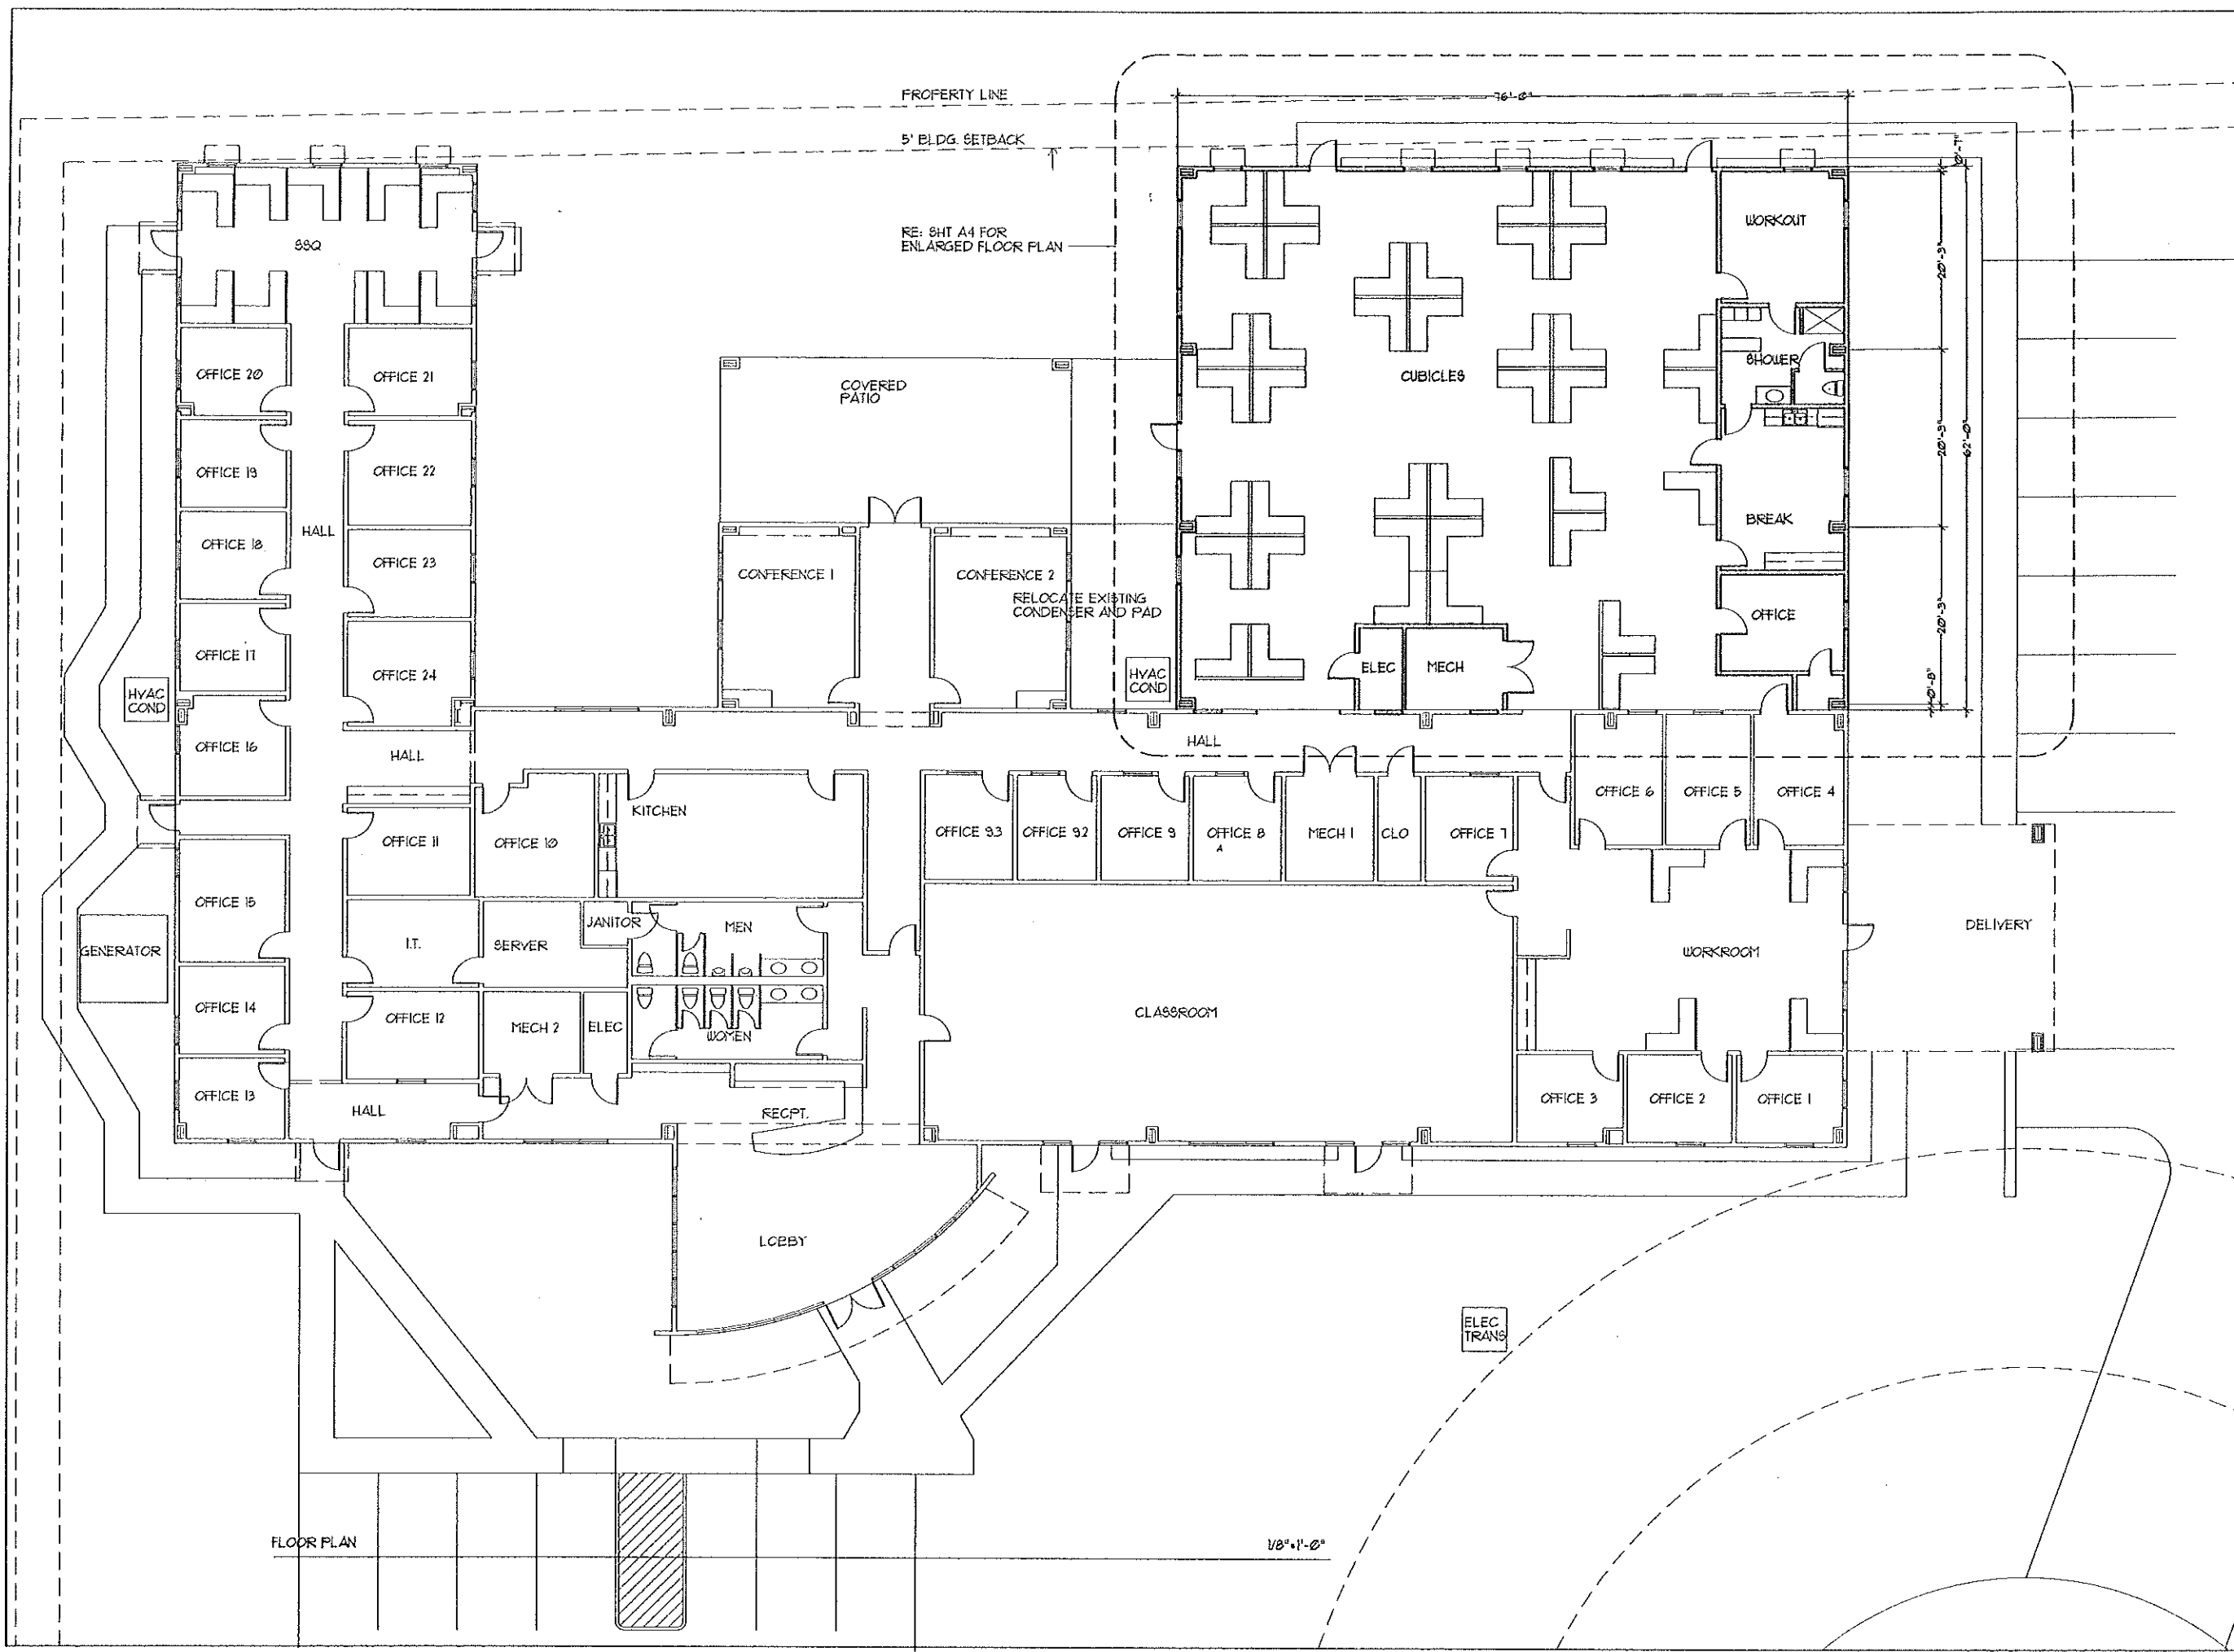

James R. Aultman, AIA
An Architectural Corporation
Architecture
Landscape Architecture
223 West 19th Avenue
Covington, Louisiana 70433

Additions to the Headquarters of
PEC Premier
Mandeville, Louisiana

06/01/11

A3