

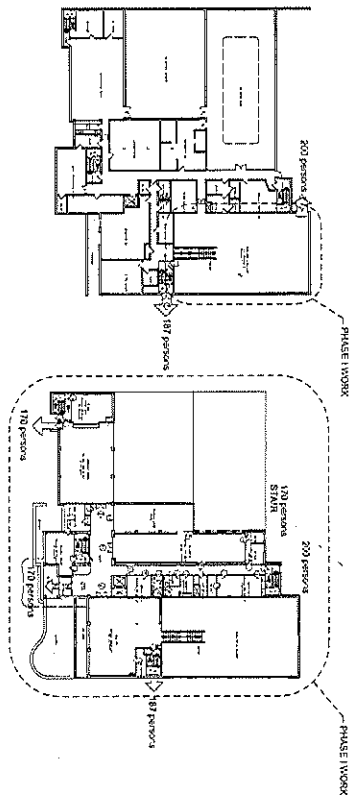


[illegible]

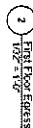

↑ FIRST FLOOR PLAN
15'-1/2"

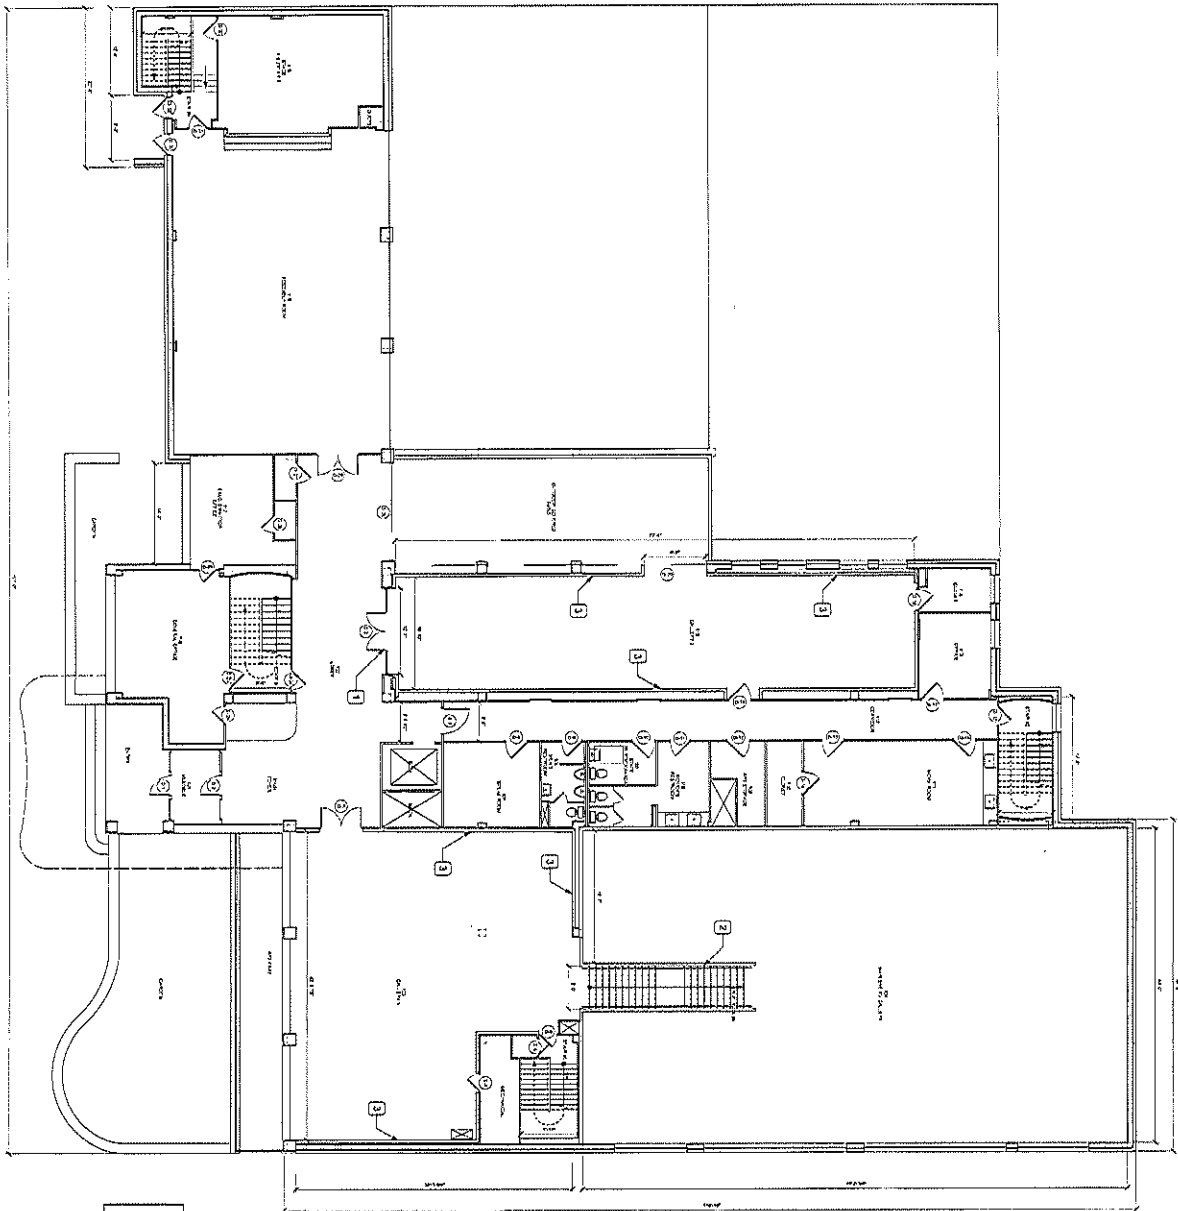


Notes:
1. NEW ALUMINUM STOREFRONT TO REPLACE
EXISTING ALUMINUM FOLDING DOOR
2. NEW ART WALLS


Project No. 118-1100 Date 02/06/00	MARLENE YU MUSEUM & RAINFOREST ART FOUNDATION 710 TRAVIS ST. SHREVEPORT, LA 71101		Mischa Farrell Architect, LLC 206 Milam St Shreveport, LA 71101 phone: 381.424.6369 fax: 318.424.6309		Drawn by MF	Date 04/01/2014	No. _____ Date _____ Issue Notes _____
					Checked by SC	Revision 	
					Designed by MF	Project No. YWCA	
					Architectural No. MF	Drawing Code YWCA-2014	
				Construction No. MF			



1 2nd Floor Plan
A3 SCALE 1/8" = 1'-0"

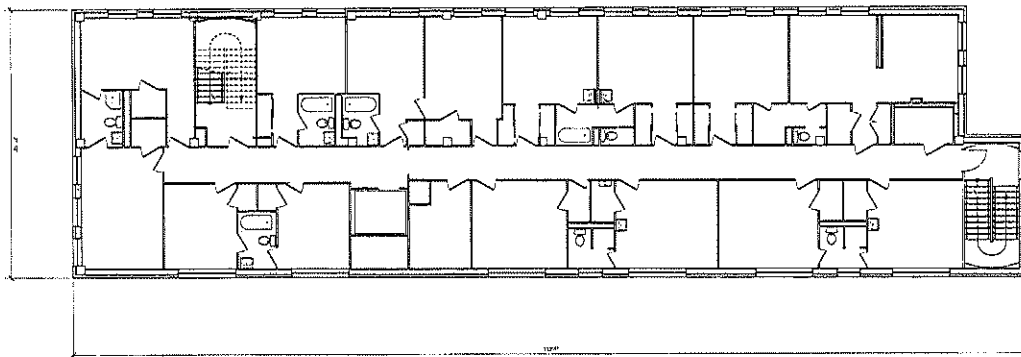









2 3rd Floor Plan
A3 SCALE 1/8" = 1'-0"

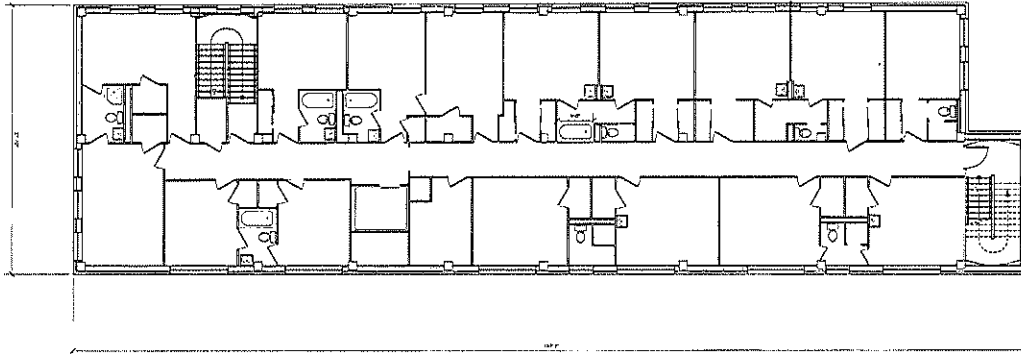

NOTE:
2ND AND 3RD FLOOR PLANS ARE SHOWN FOR

Project Title MARLENE YU MUSEUM & RAINFOREST ART FOUNDATION 710 TRAVIS ST. SHREVEPORT, LA 71101	Architect Mischa Farrell Architect, LLC 206 Milam St Shreveport, LA 71101 phone: 361.424.6369 fax: 318.424.6309	Design No. MF	Date 04/01/14	No. Date Issue Notes
		Design No. MF	Revision	
		Design No. MF	Revision YVCA	
		Design No. MF	Revision Drawing Code	
Project Title 2nd & 3rd Floor Plans	



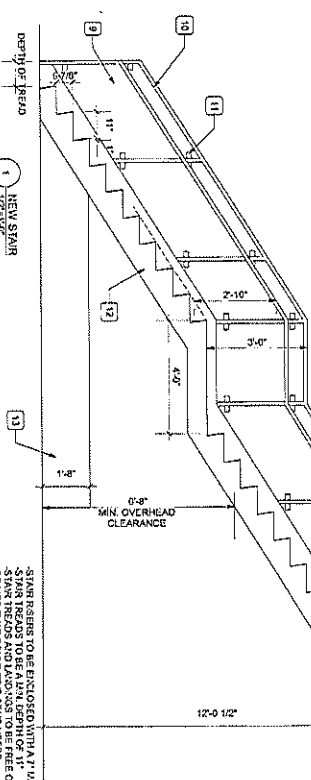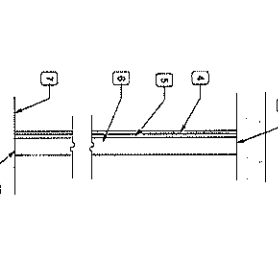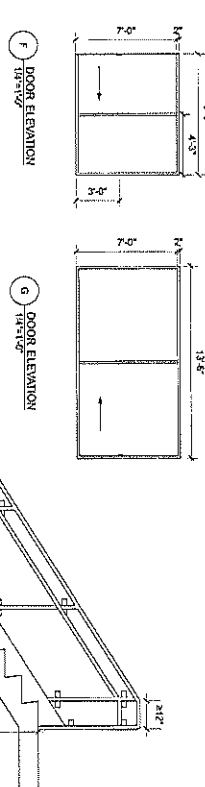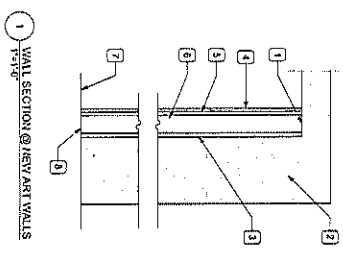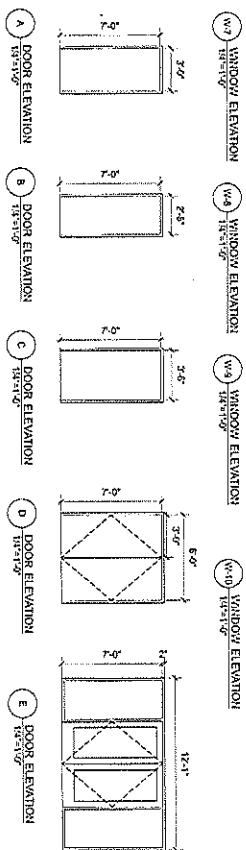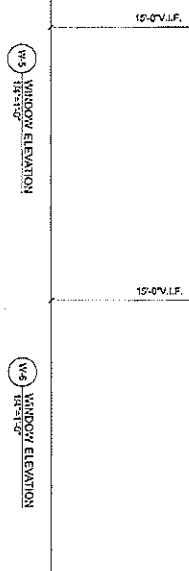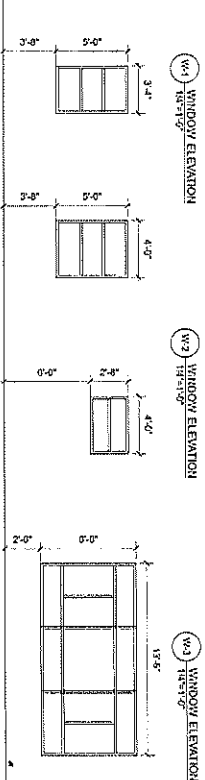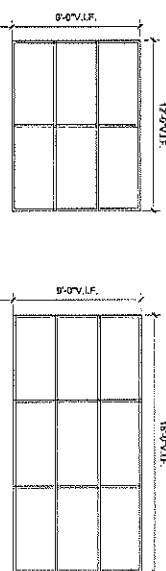

STAR RISERS TO BE ENCLOSED WITH A 1" MAX HEIGHT STAR TREDS TO BE A MIN DEPTH OF 11" STAR TREDS AND LANDING TO BE FREE OF PROTECTION OR UPS THAT COULD TRAP STAR USERS LANDING NO CAN PROTECTION TO BE CONSISTENT WITH THE PROTECTION OF ALL OTHER NO CAN IN THE STAR FLIGHT

- [illegible]



[illegible]




Topographic Survey of YFFCA Camp in Sec 23 T16N
April 12, 1929
R. J. W. Carter, Parish, Louisiana
Clerk on Assumed Datum
0 - Oak & Pine Trees 10' and above
Scale 1"=50'



-PLAT-

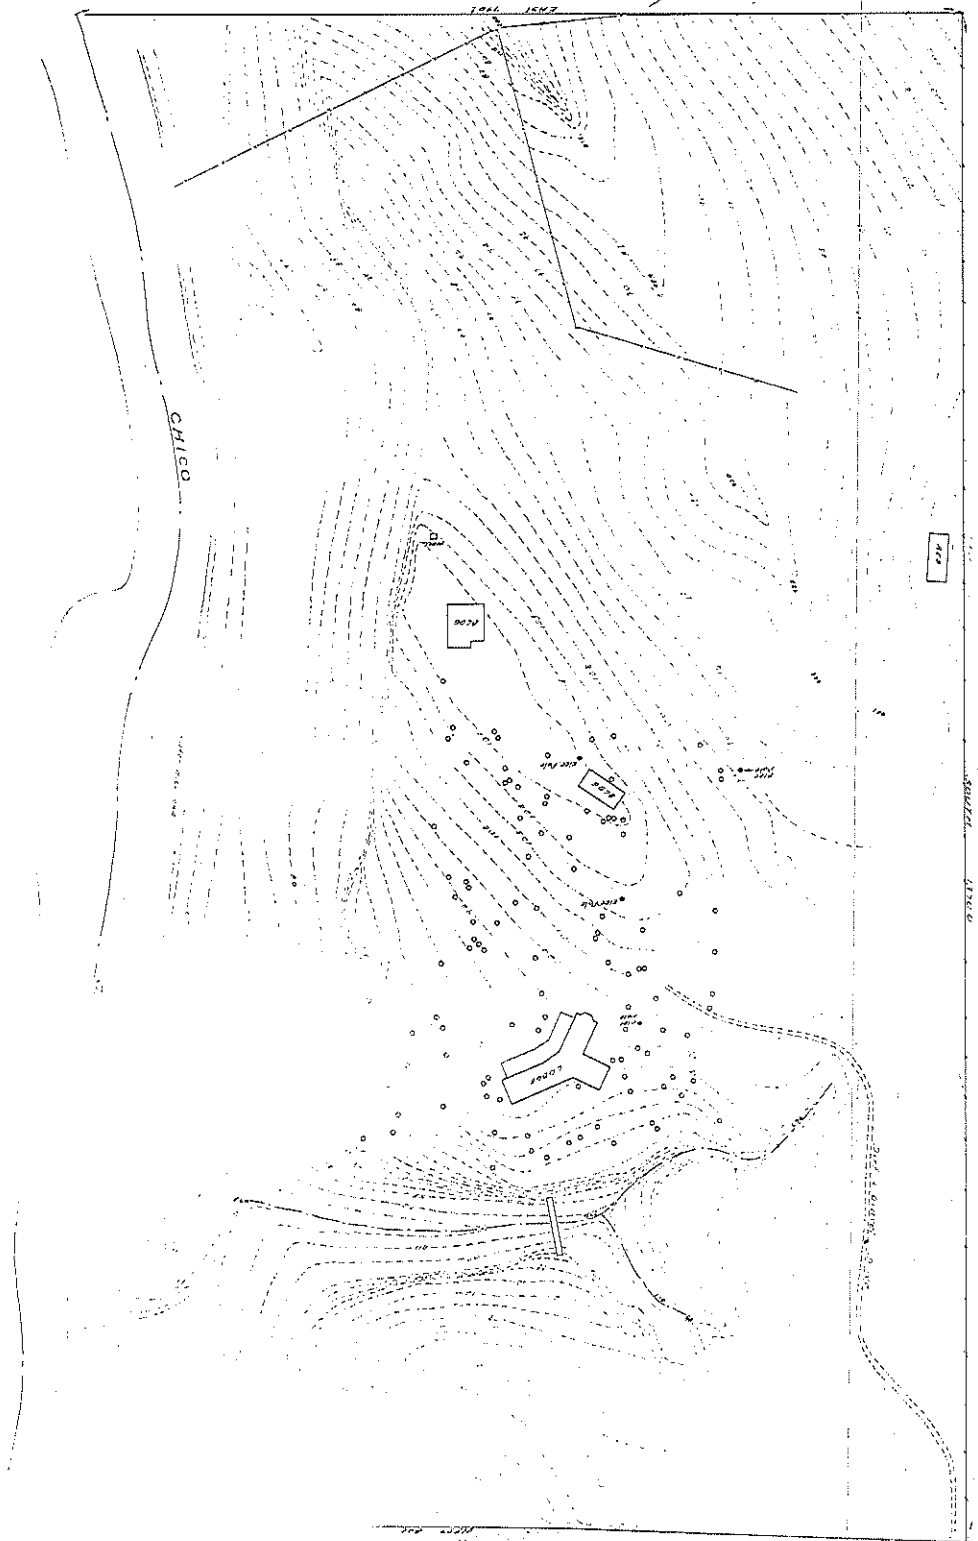

RAINFOREST ART FOUNDATION

COURTYARD STAIR 2

SCALE: VARIES
JAMES YU TEL. 917-682-3630

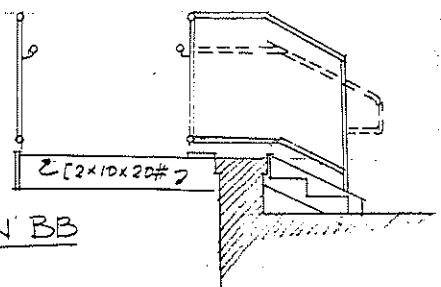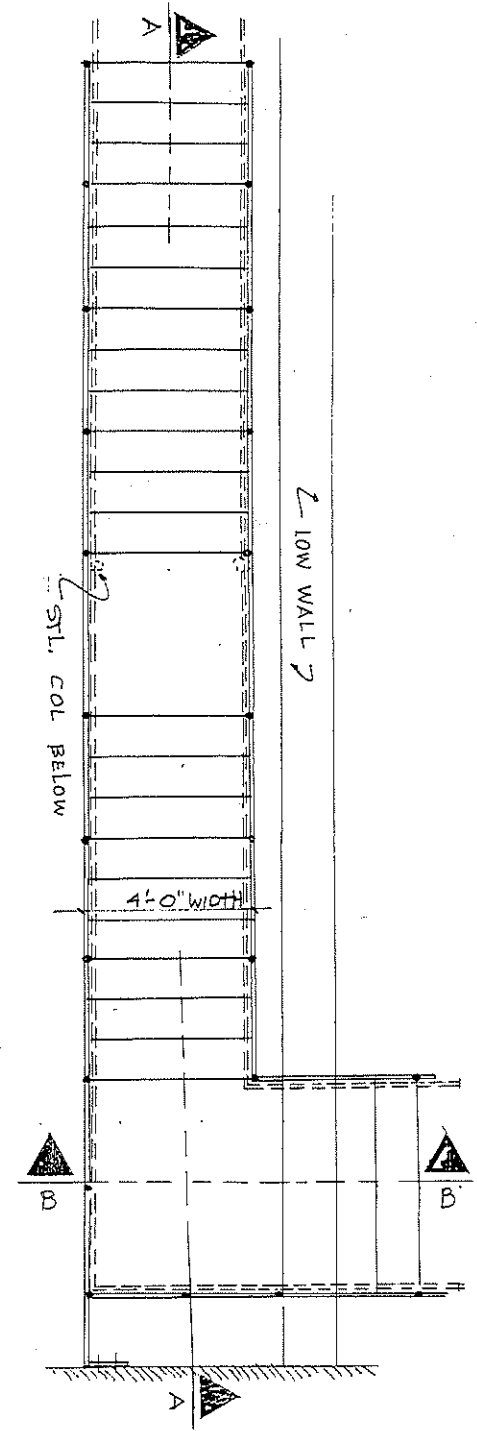

SECTION DD

1st RISER 6 1/4"
22 RISERS @ 7"



MTL SCREEN

SECTION DD

2 1/2" PIPE COLS
2 ps below platform

1st RISER 6 1/4"
12 RISERS @ 7"

4'-0" PLATFORM


10 RISERS @ 7"

SECTION CC

5'-3" PLATFORM

1'-9" Anchor Support

SECTION AA


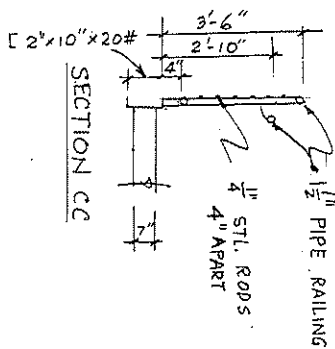




RAINFOREST ART FOUNDATION

710 TRAVIS, SUREVEPORT SCALE: VARIES

JAMES YU TEL. 917-682-3630

STAIR NO. 1

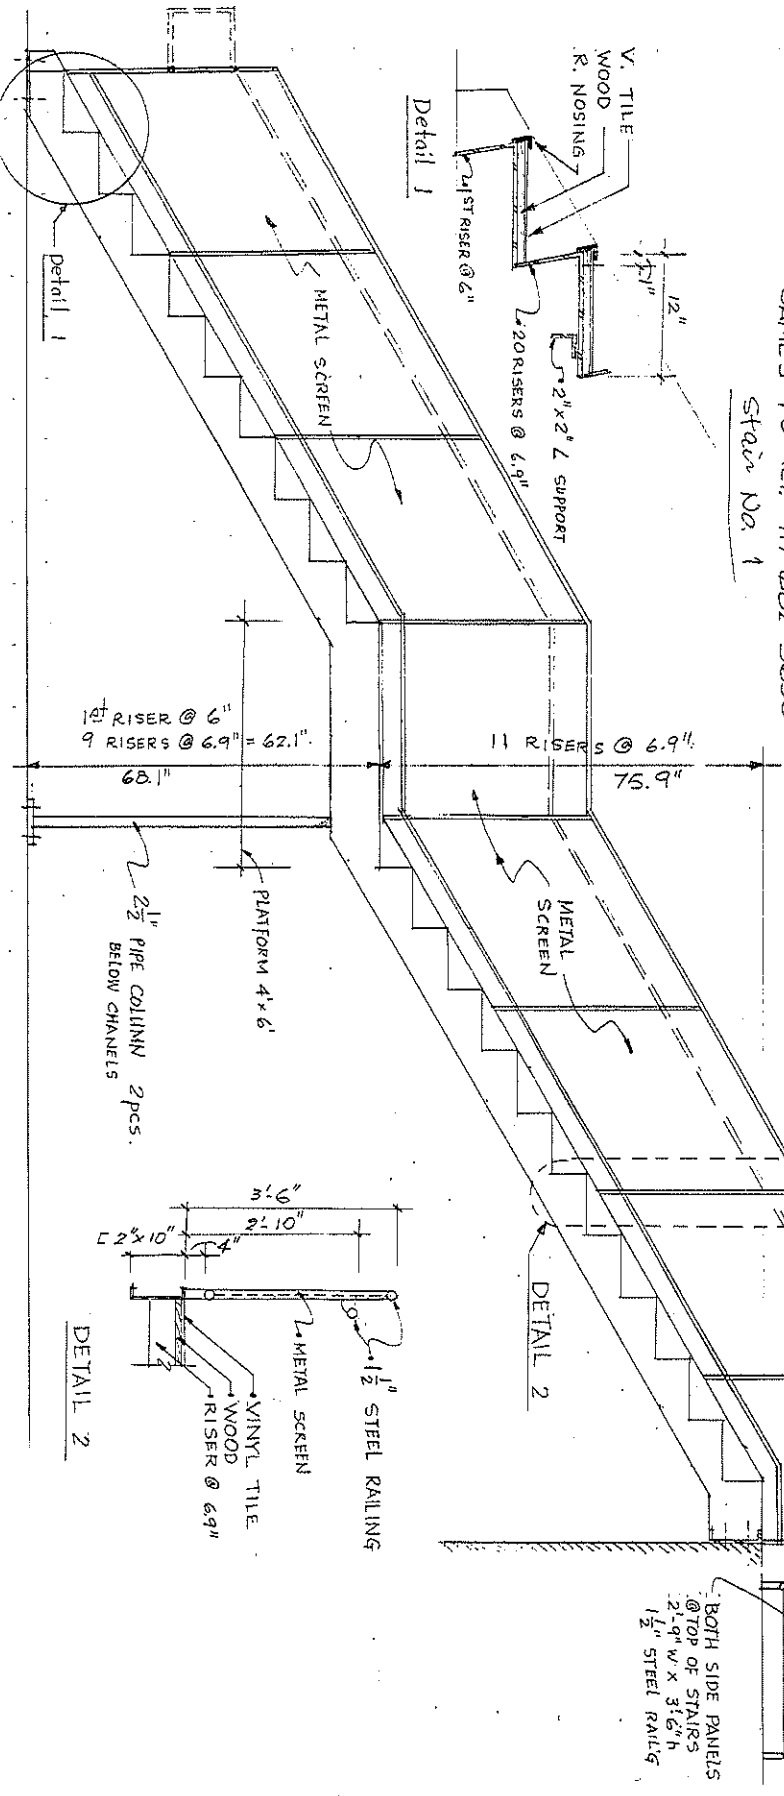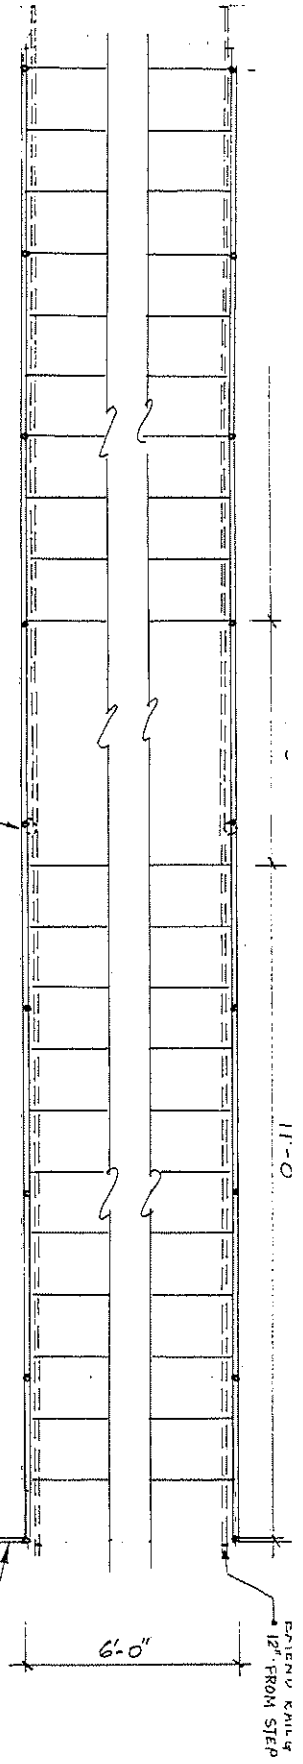

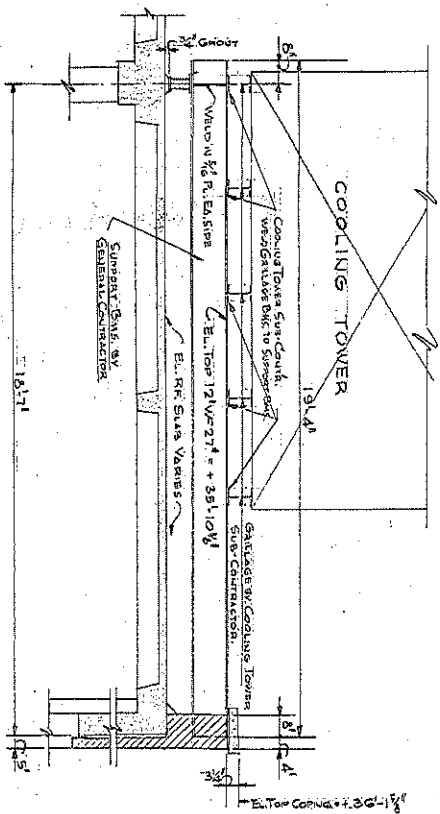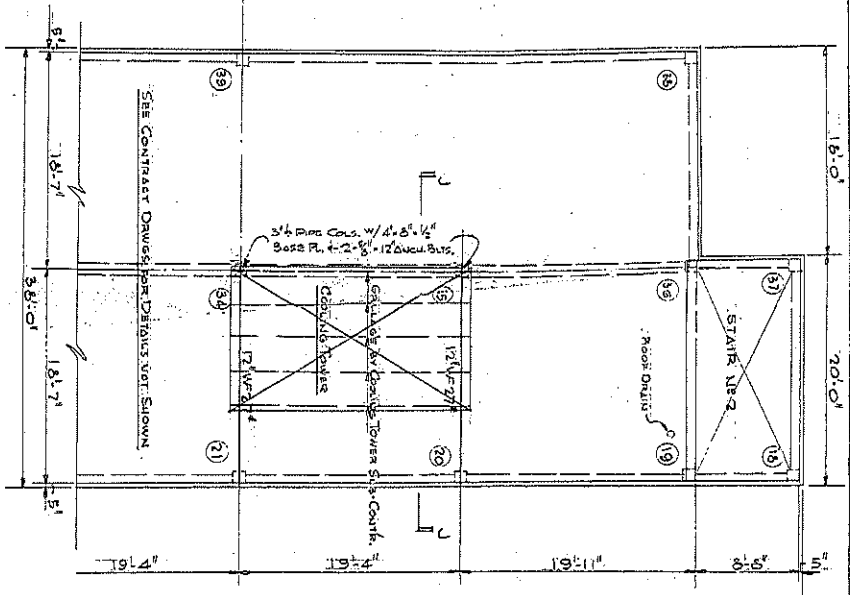

REVISED COOLING TOWER LOCATION & SUPPORT.
NEW BUILDING FOR THE
YOUNG WOMEN'S CHRISTIAN ASSOCIATION
CORNER OF TRAVIS STREET & LOUISIANA AVENUE
SHREVEPORT, LOUISIANA
NEILD-SOMDAL - ASSOCIATES
ARCHITECTS-ENGINEERS
SHREVEPORT, LOUISIANA
DET. 5, 1932


SHEET VOID

VOID

VOID

VOID

SECTION X-X
FULL SIZE

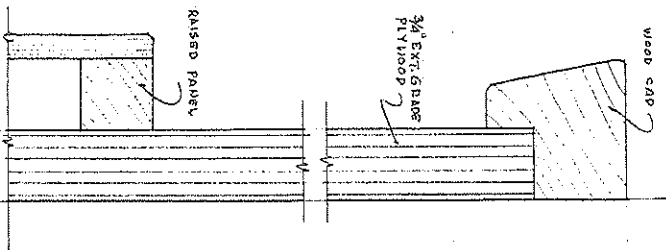

FRONT ELEVATION

SCALE 1/8" = 1'-0"

SHREVEPORT'S NEW BUILDING FOR THE
YOUNG WOMEN'S CHRISTIAN ASSOCIATION

NEELD-SOMDAL ASSOCIATES
ARCHITECTS
ENGINEERS

MEMBERS
GENERAL CONTRACTORS

W.A. McMICHAEL CONSTRUCTION CO.

NO. 14 CHAPTER
AMER. INST. ARCHTS.

MADRA & MALANY
MECHANICAL
& ELECTRICAL
ENGINEERS

ASSOC. GEN. CONTS.


GREEN COLOR


CREAM COLOR

TERRA COTTA COLOR

SIGN FOR Y.W.C.A. JOB
SHREVEPORT, LA. 8 JULY 62

*All construction items
see Mr. A. McMichael*

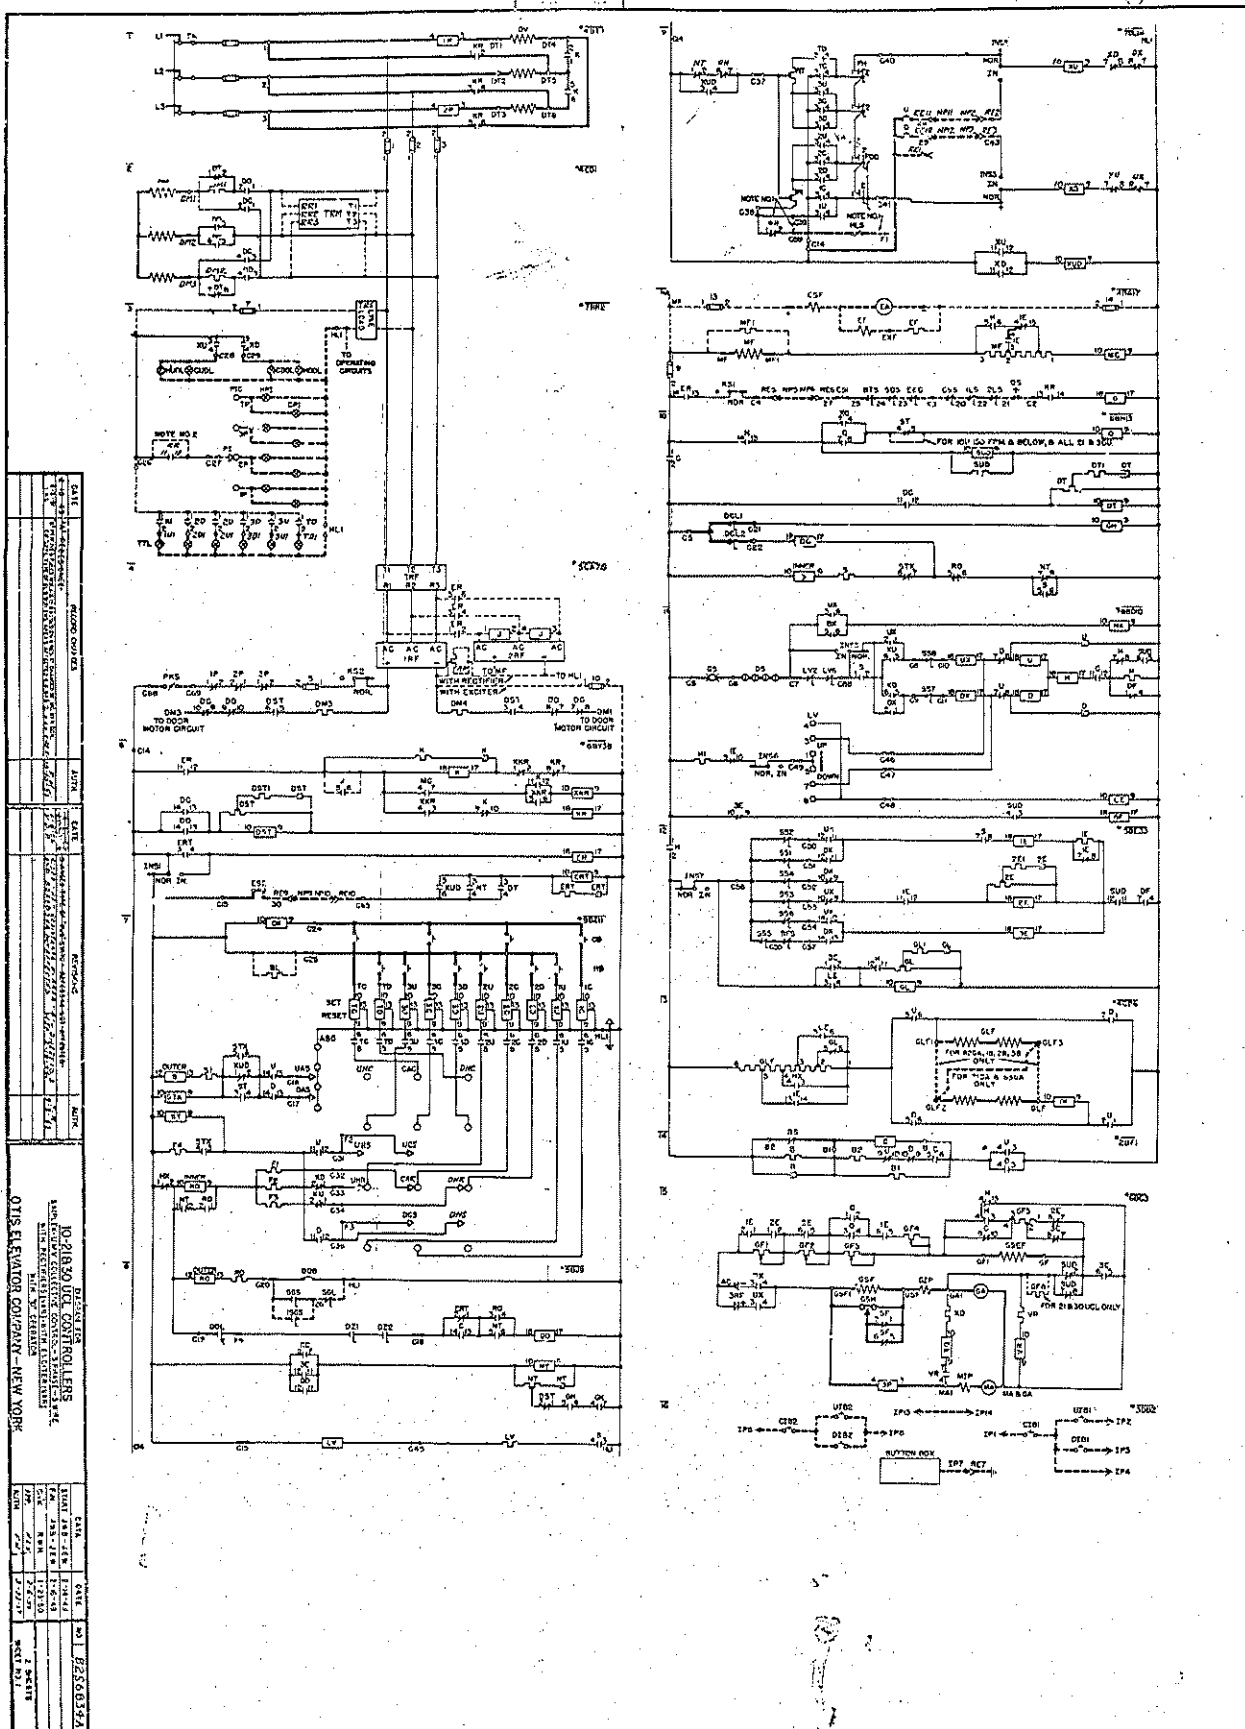


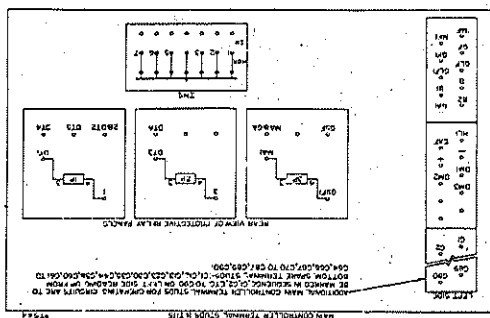



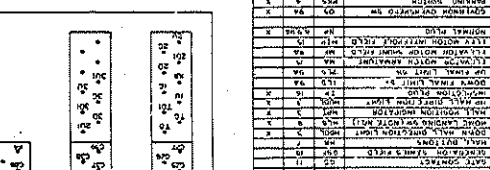


B556034A
1 of 1
10/1/77

10/1/77



10/1/77

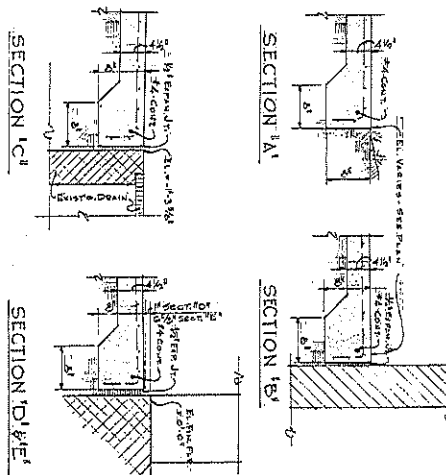

**NEW CONCRETE COUNT FOR THE
YOUNG WOMENS CHRISTIAN ASSOCIATION**
CORNER, TRAVIS STREET & LOUISIANA AVENUE
SHREVEPORT, LOUISIANA

NELLED - SOMDAL - ASSOCIATES
ARCHITECTS - ENGINEERS
SHREVEPORT, LOUISIANA
JANUARY 1954

Sheet # of 1

 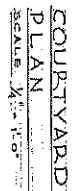

HALE SIZE
ALTERNATE STRIPE

NOTE:
ALL STRIPES 1/2" WIDE
DIMENSIONS ARE TO ϕ


**INDICATES SOLID
IRON STABLE**

**INDICATES SOLID
ZINC STABLE**


**INDICATES ALUMINUM
AND IRON STABLE**

BADNINTON COURT APARTMENT
YOUNG WOMEN'S CHRISTIAN ASSOCIATION
CORNER, TAYLOR STREET & LOUISIANA, AVE. N.B.
SHREVEPORT - LOUISIANA




NEILD - SOMDAL - ASSOCIATES
ARCHITECTS - ENGINEERS
SHREVEPORT - LOUISIANA
JULY - 1954

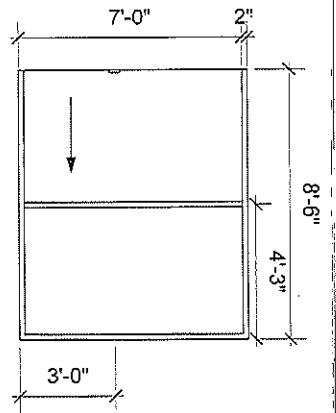

F
DOOR ELEVATION
1/4"=1'-0"

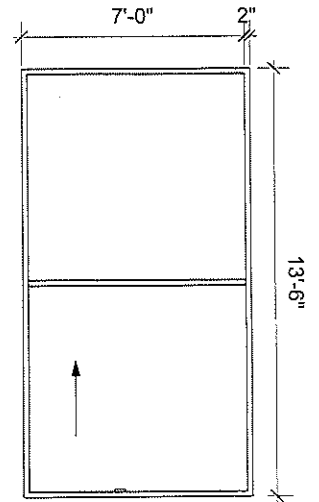


G
DOOR ELEVATION
1/4"=1'-0"

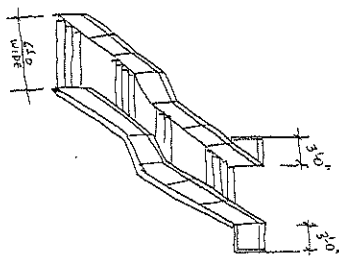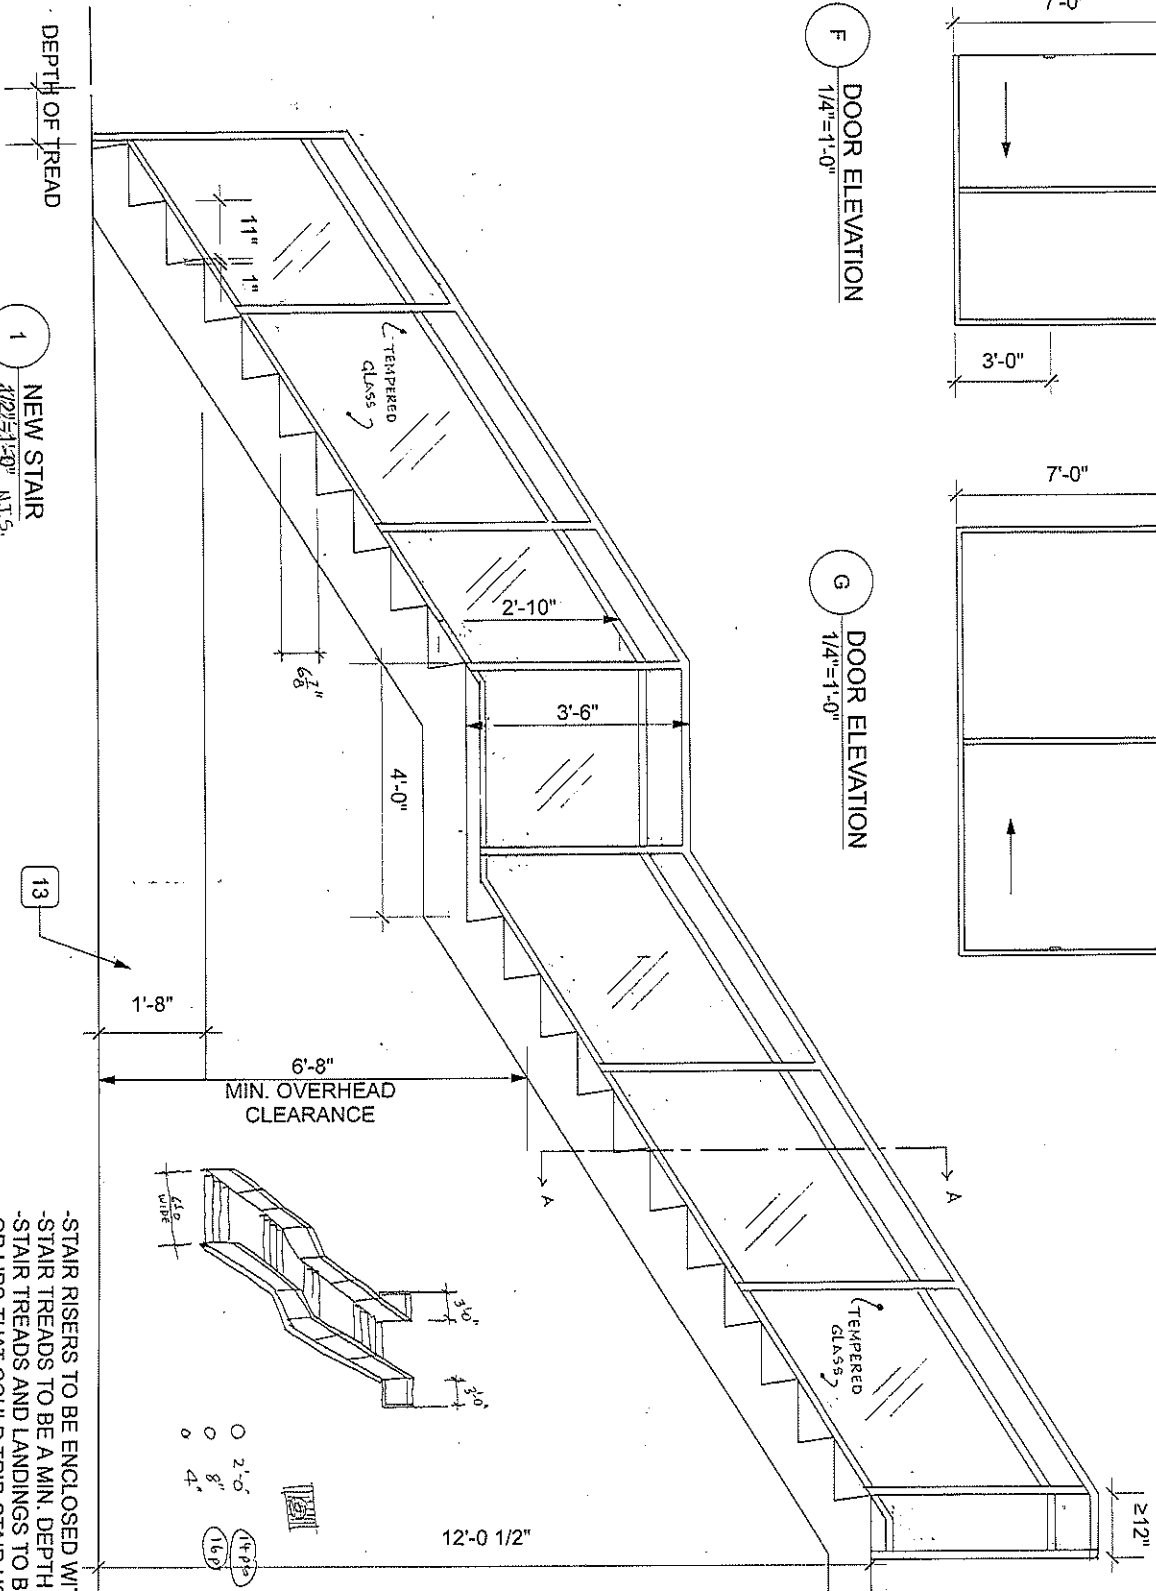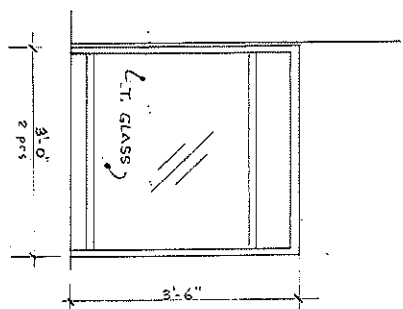


○ 2'-0"
○ 8"
○ 4"



SECTION A-A
NOT TO SCALE

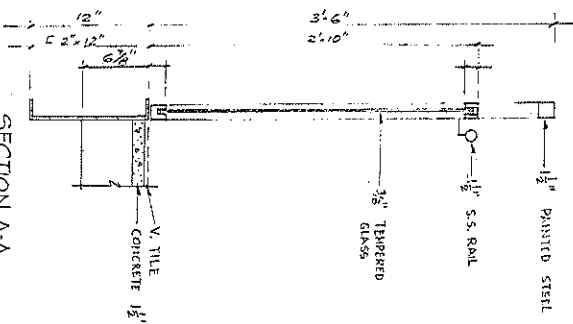

-STAIR RISERS TO BE ENCLOSED WITH A 7" MAX. HEIGHT
-STAIR TREADS TO BE A MIN. DEPTH OF 11"
-STAIR TREADS AND LANDINGS TO BE FREE OF PROJECTIONS
OR LIPS THAT COULD TRIP STAIR USERS
-LANDING NOSING PROJECTION TO BE CONSISTENT WITH THE
PROJECTION OF ALL OTHER NOSINGS IN THE STAIR FLIGHT

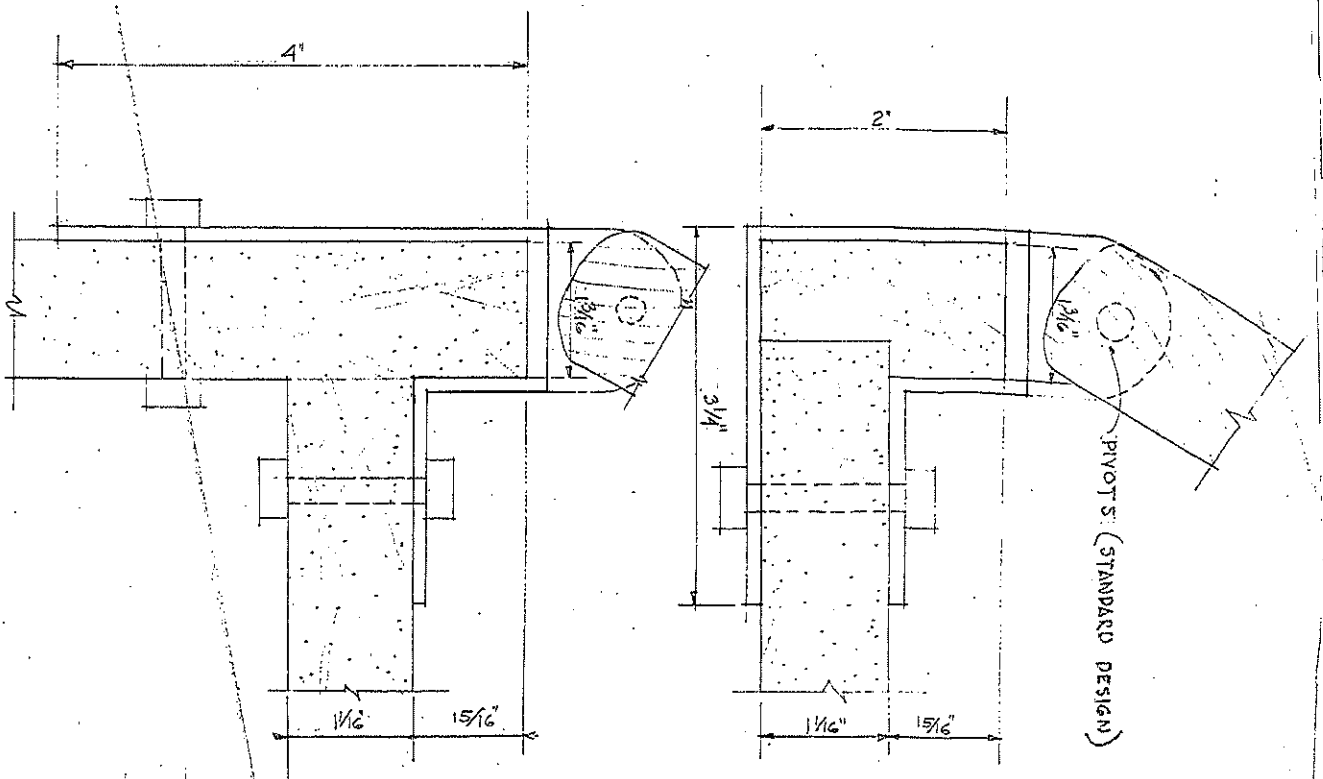

DET. OF JAMB CONDITION
SHOWING PROPOSED HINGE
DETAIL
YMCA SHOWER STALLS
SHREVEPORT, LA.
NETLO - SOMDAL ASSOC., ARCHTS. - ENG.
17 FEB. 1954

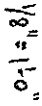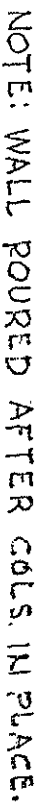


