
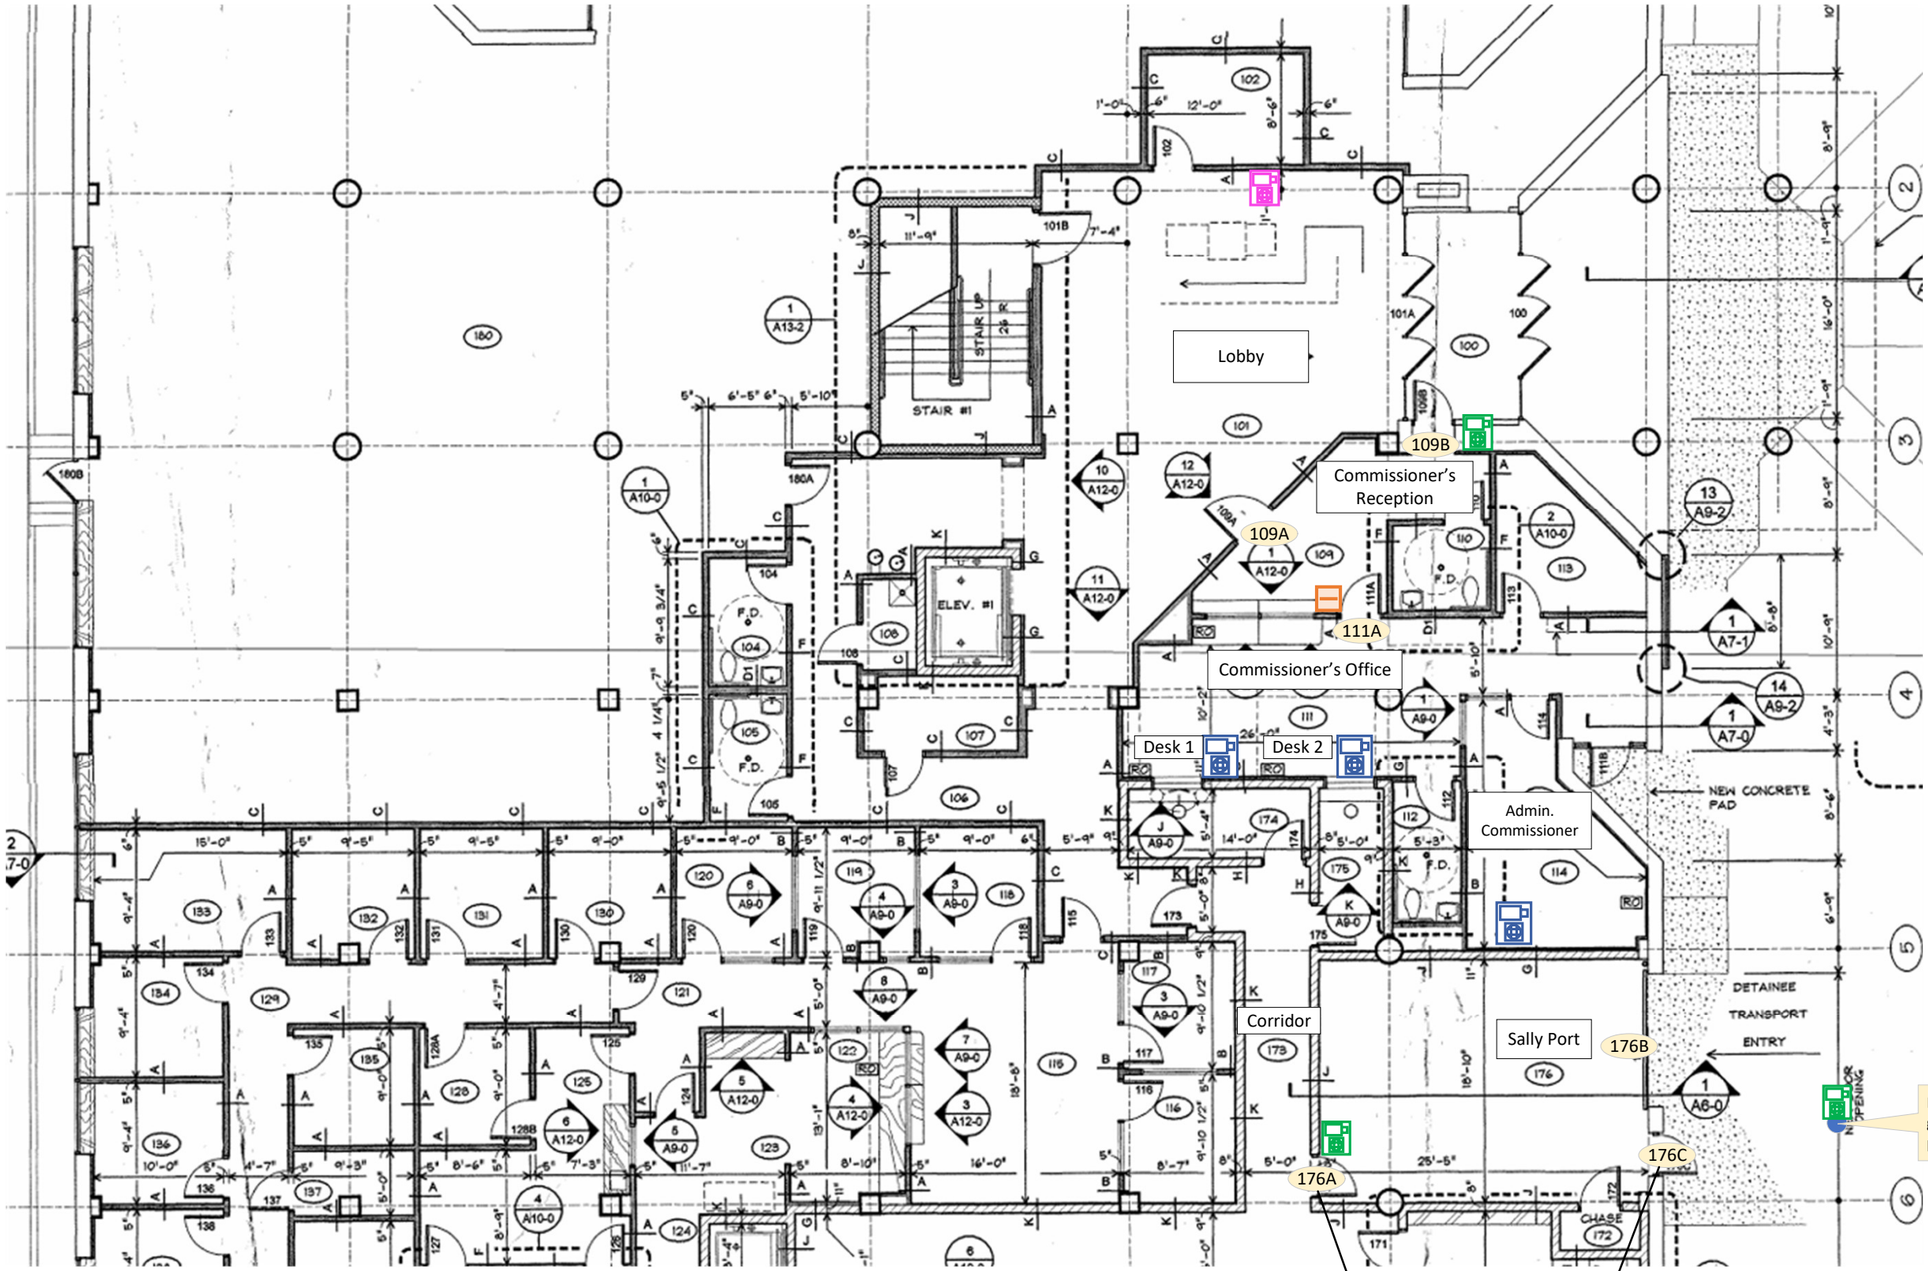


Key

- Aiphone, Master/Sub Station (desk mounted)
- Aiphone, Master/Sub Station (wall mounted)
- Aiphone, Video Wall Station (wall mounted)
- New card reader
- 1XXX — Door #

Cumberland District Court: Aiphone Layout 1st Floor	PAGE 1 OF 2

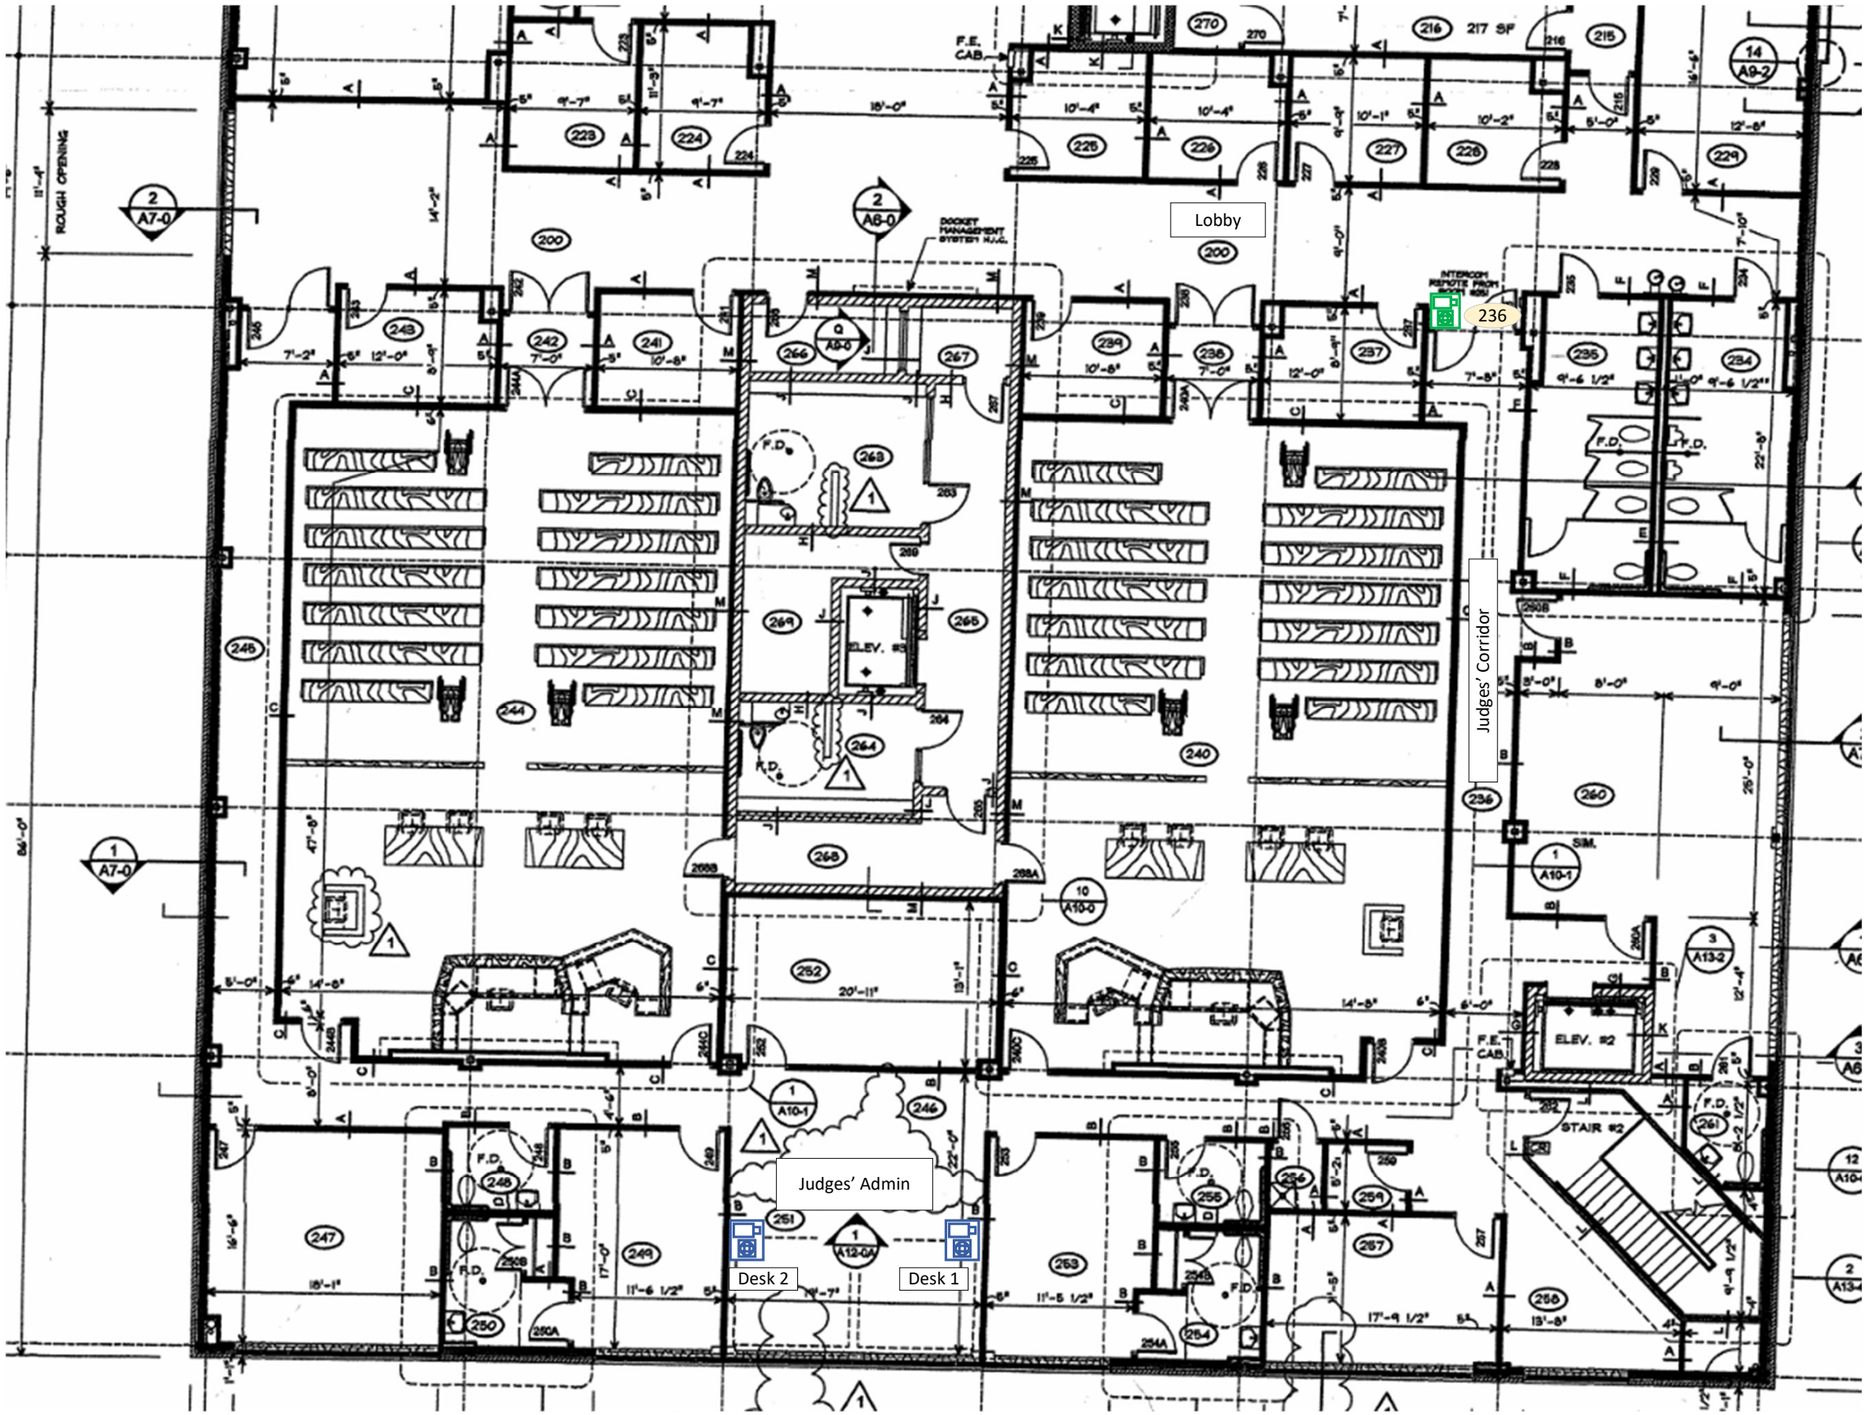

Key

- Aiphone, Master/Sub Station (desk mounted)
- Aiphone, Master/Sub Station (wall mounted)
- Aiphone, Video Wall Station (wall mounted)
- 1XX Door #

Cumberland District Court: Aiphone Layout 2nd Floor	PAGE 2 OF 2