DM 2324-93

17

Sht. 22

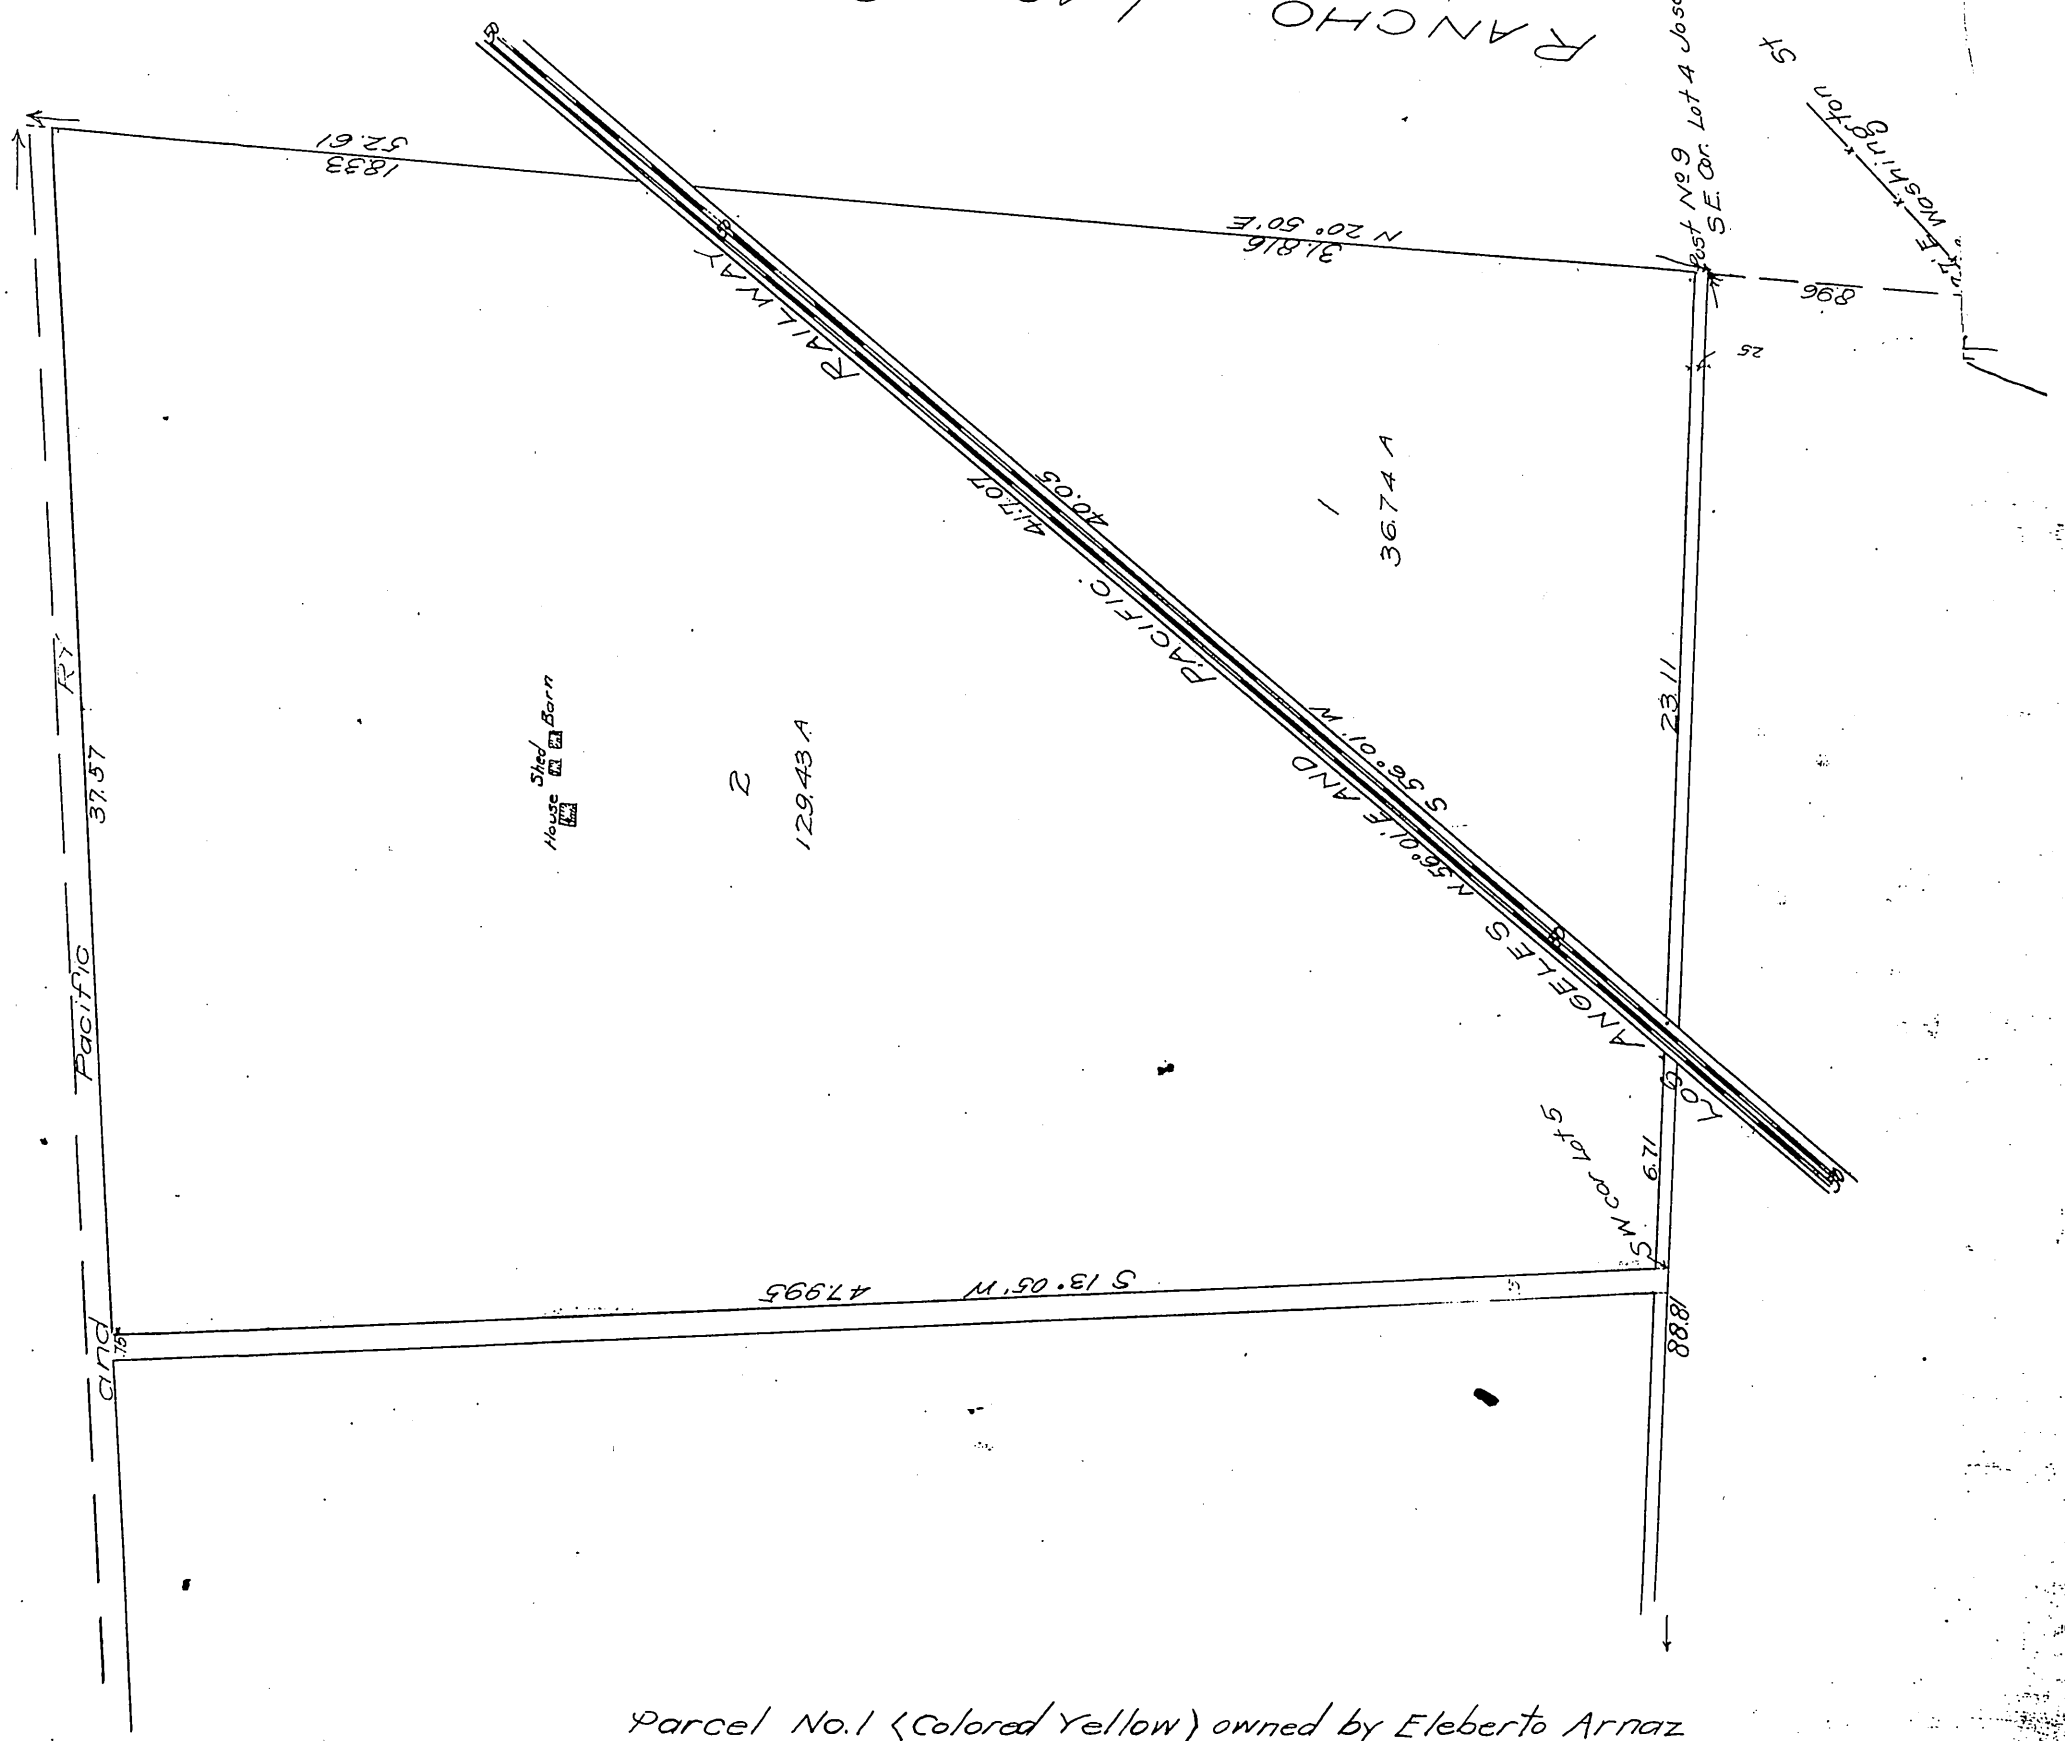

Parcel No. 1 (Colored Yellow) owned by Eleberto Arnaz

Parcel No 2 (Colored Red) owned by the following

Maria C. de Arnaz	an undivided	2/12
Pragades Arnaz Lavin	"	"
Alfonso Arnaz	"	"
Adella Arnaz	"	"
Joseph M. Covas	"	"
Frank. E. Walsh	"	1/12
M. Brady	"	1/12

Por. lot 2 for Ogden Drive ~ D:86-197, O.R.11729-121; O.R.11746-73.
Por. lot 2 for Hayworth Ave. D:98-122, O.R.12931-85.
" " 1 " Ballona Creek ~ D:94-261, O.R.14320-45
Lot 1 to the City of L.A. E:37-249, O.R.17993-100
Por. lot 2 for Sawyer St. E:37-285, O.R.18006-358 ~ E:37-286, O.R.17986-339
" " " " Fairfax Avenue " " " " " " " " " " "
Por. lot 1 of Parcel 2 for St. Purposes ~ E:44-261, O.R.18723-152
Por. lot 2 for street purp. ~ E:55-203 ~ F9260-242.

Por. of Lot 3 for La Cienega Blvd. D:40-3-O.R.2889-336
Por. lot 1, Parcel 2, for 16th Street D:57-189 O.R. 4262-358.
Por. " " " " " " " D:57-189 O.R. 4862-136.
Por. lot 2 for Venice Blvd. ~ D:79-199, O.R.9981-399; D:79-245, O.R.10203-143.
Por. " 2 " " " ~ D:84-13, O.R.10492-74.
Por. " 2 " street purp. ~ D:84-45, O.R.10485-364, D:86-46, O.R.11257-319.
Por. " 2 " Genesee St. ~ D:86-68, O.R.11404-135.

Recorded June 8 1905

Sht. 22