


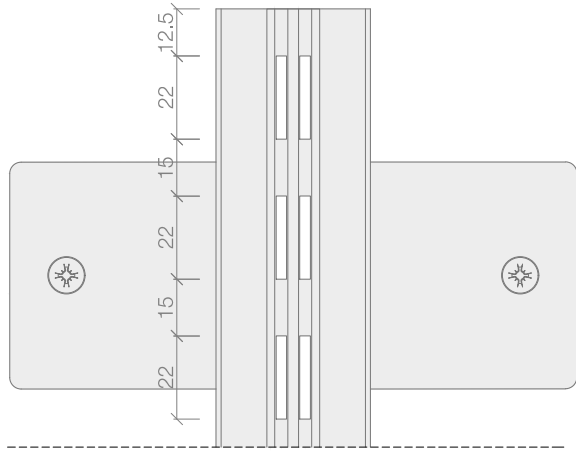
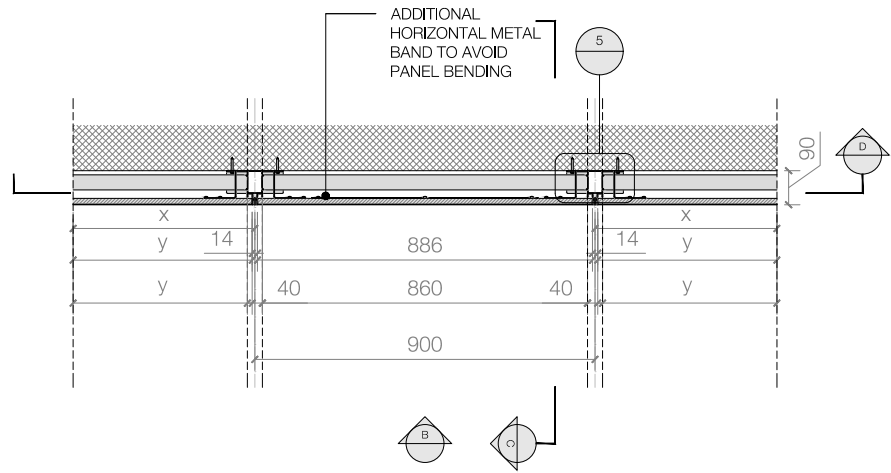
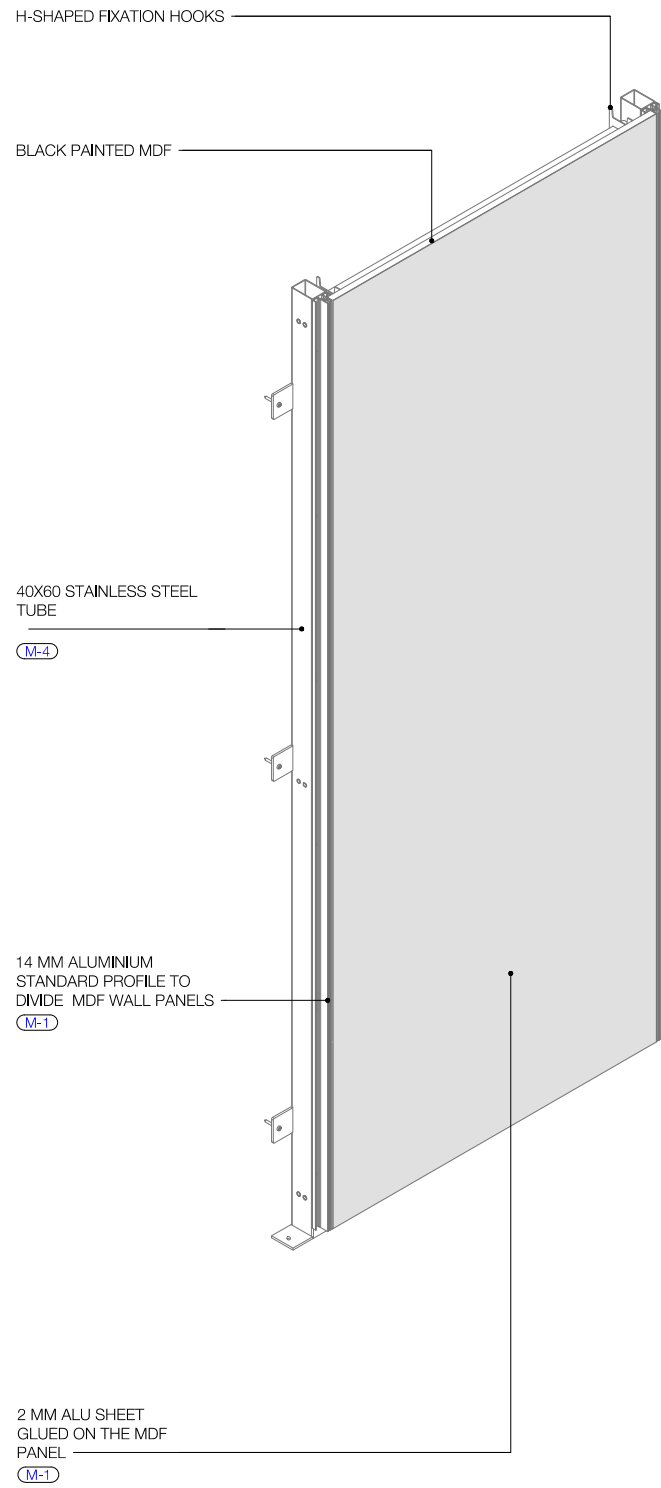
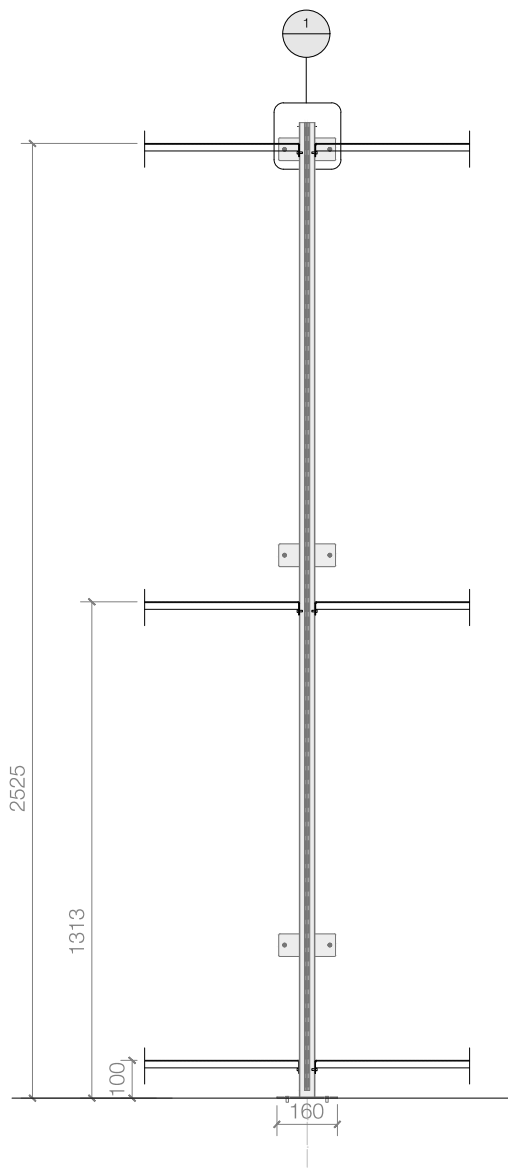
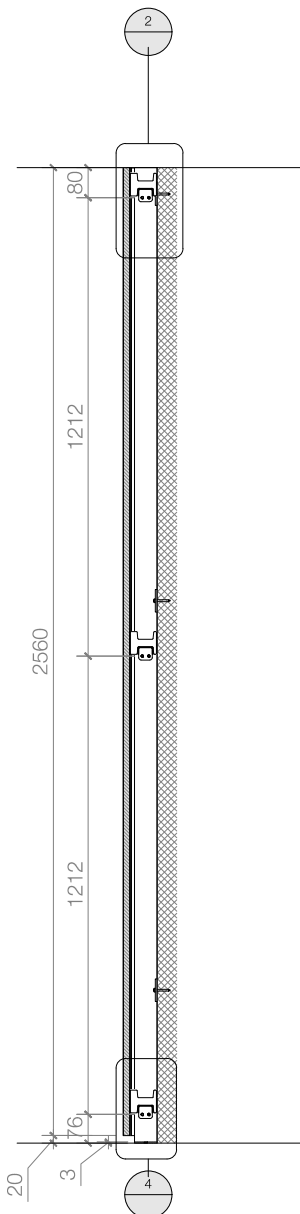


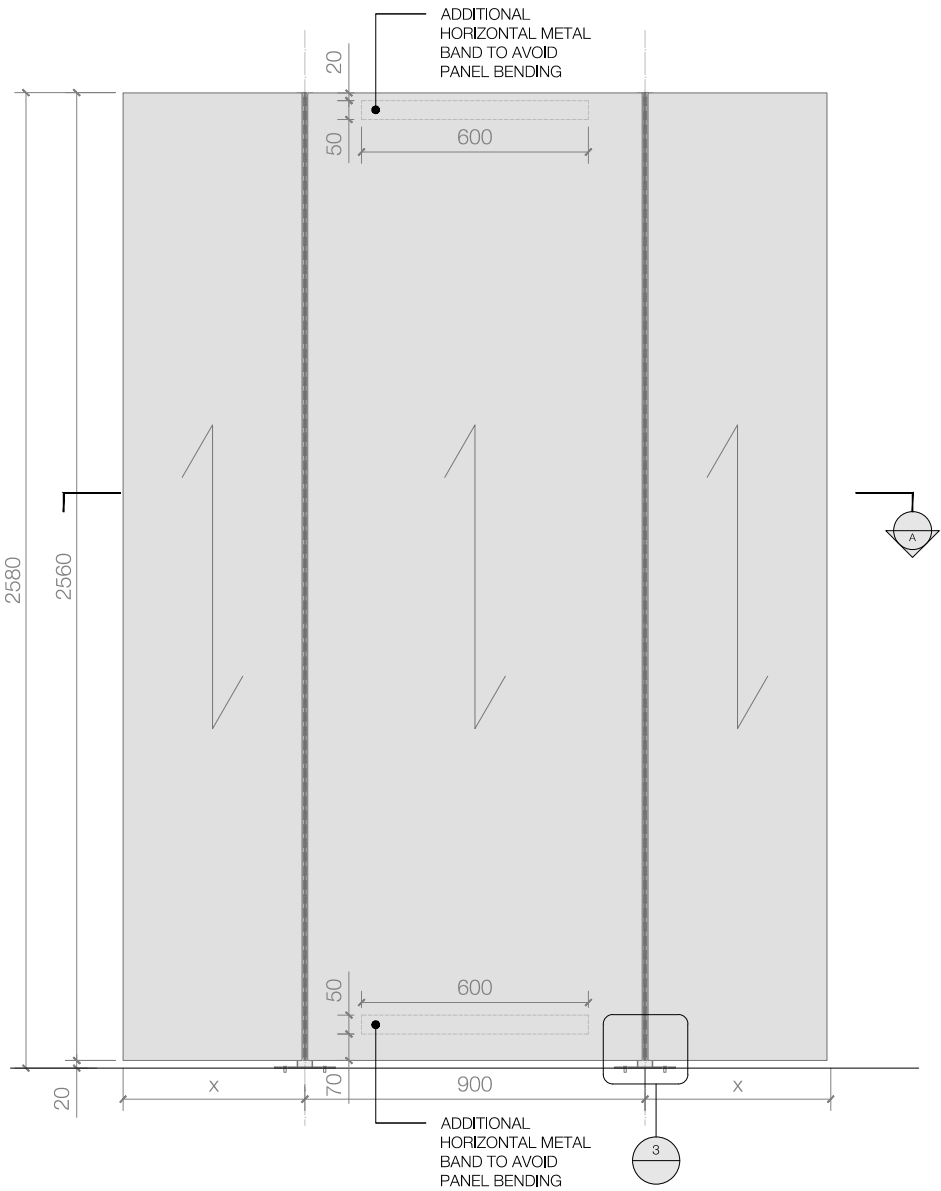

A PLAN
1:20 @ A3



1 DETAIL
1:2 @ A3

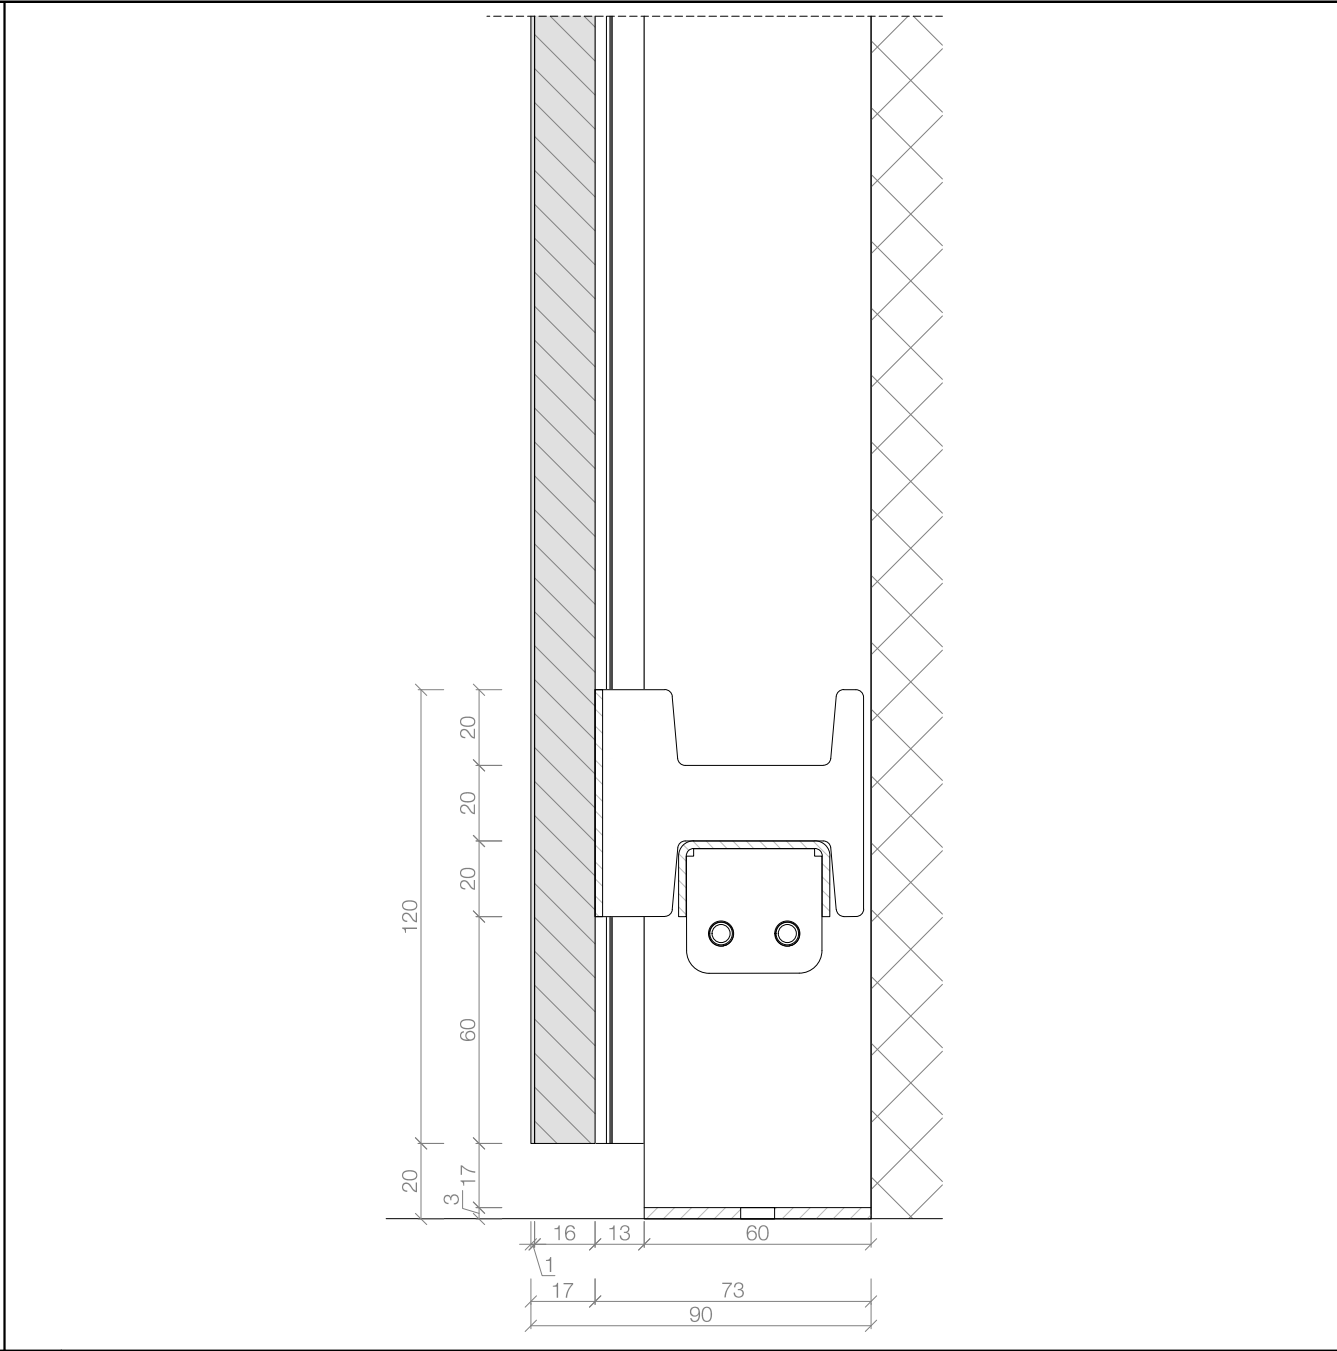

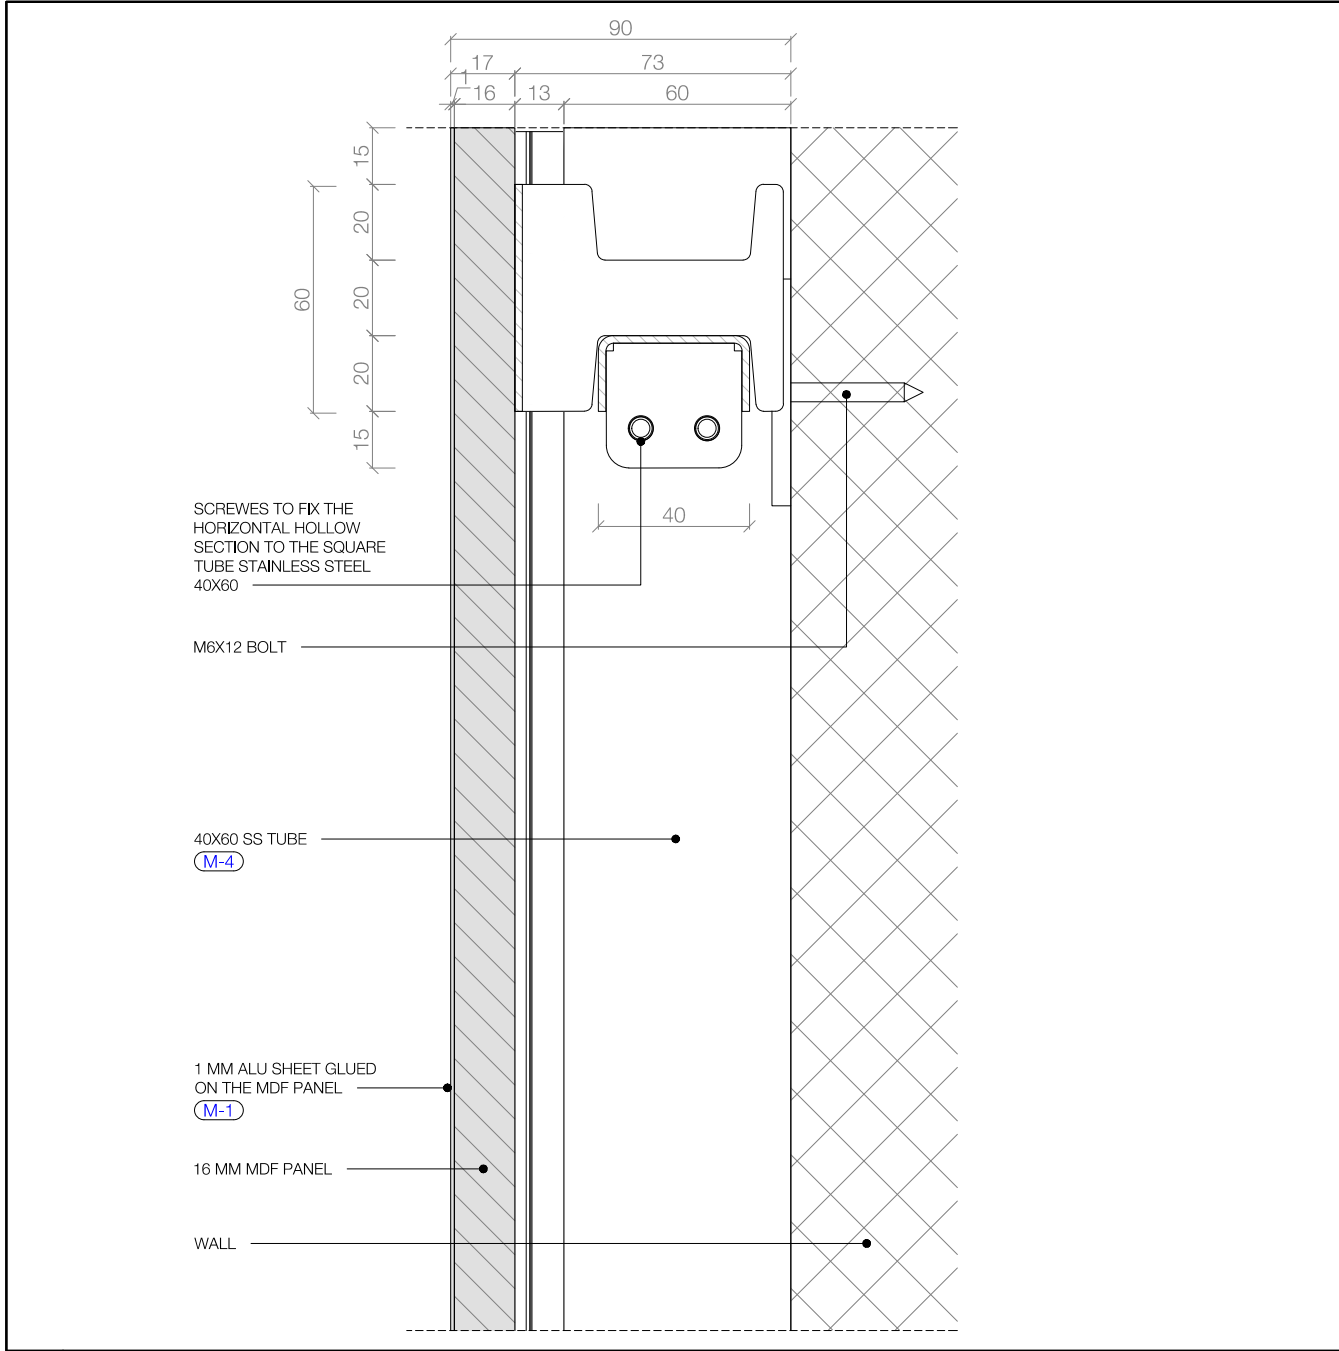

2 DETAIL SECTION TOP SINGLE PANEL
1:2 @ A3

4 DETAIL BOTTOM STRUCTURE
1:2 @ A3

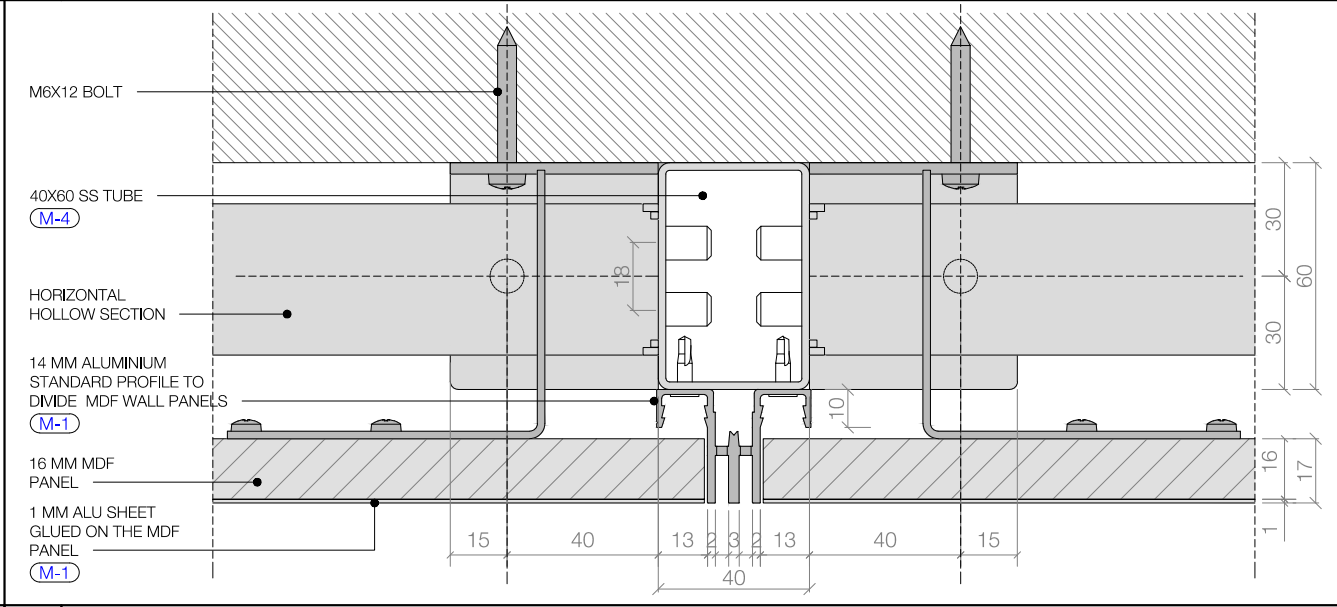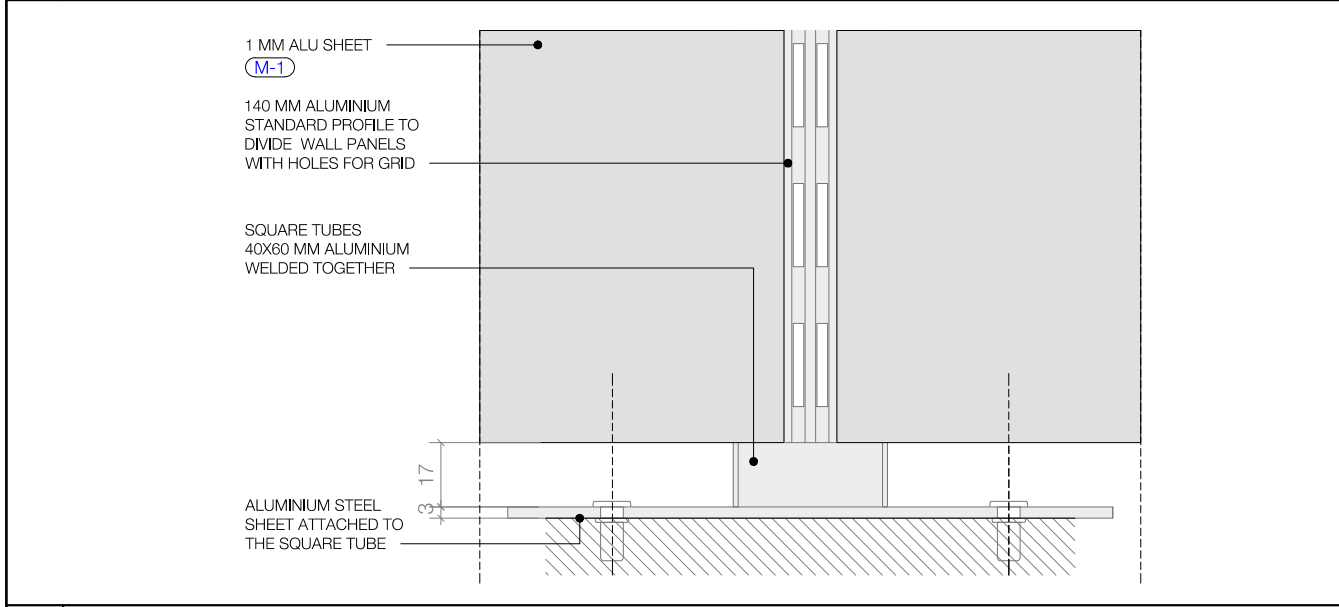

3 DETAIL BOTTOM PANEL COVERING
1:2 @ A3

5 DETAIL ALU PROFILE
1:2 @ A3