



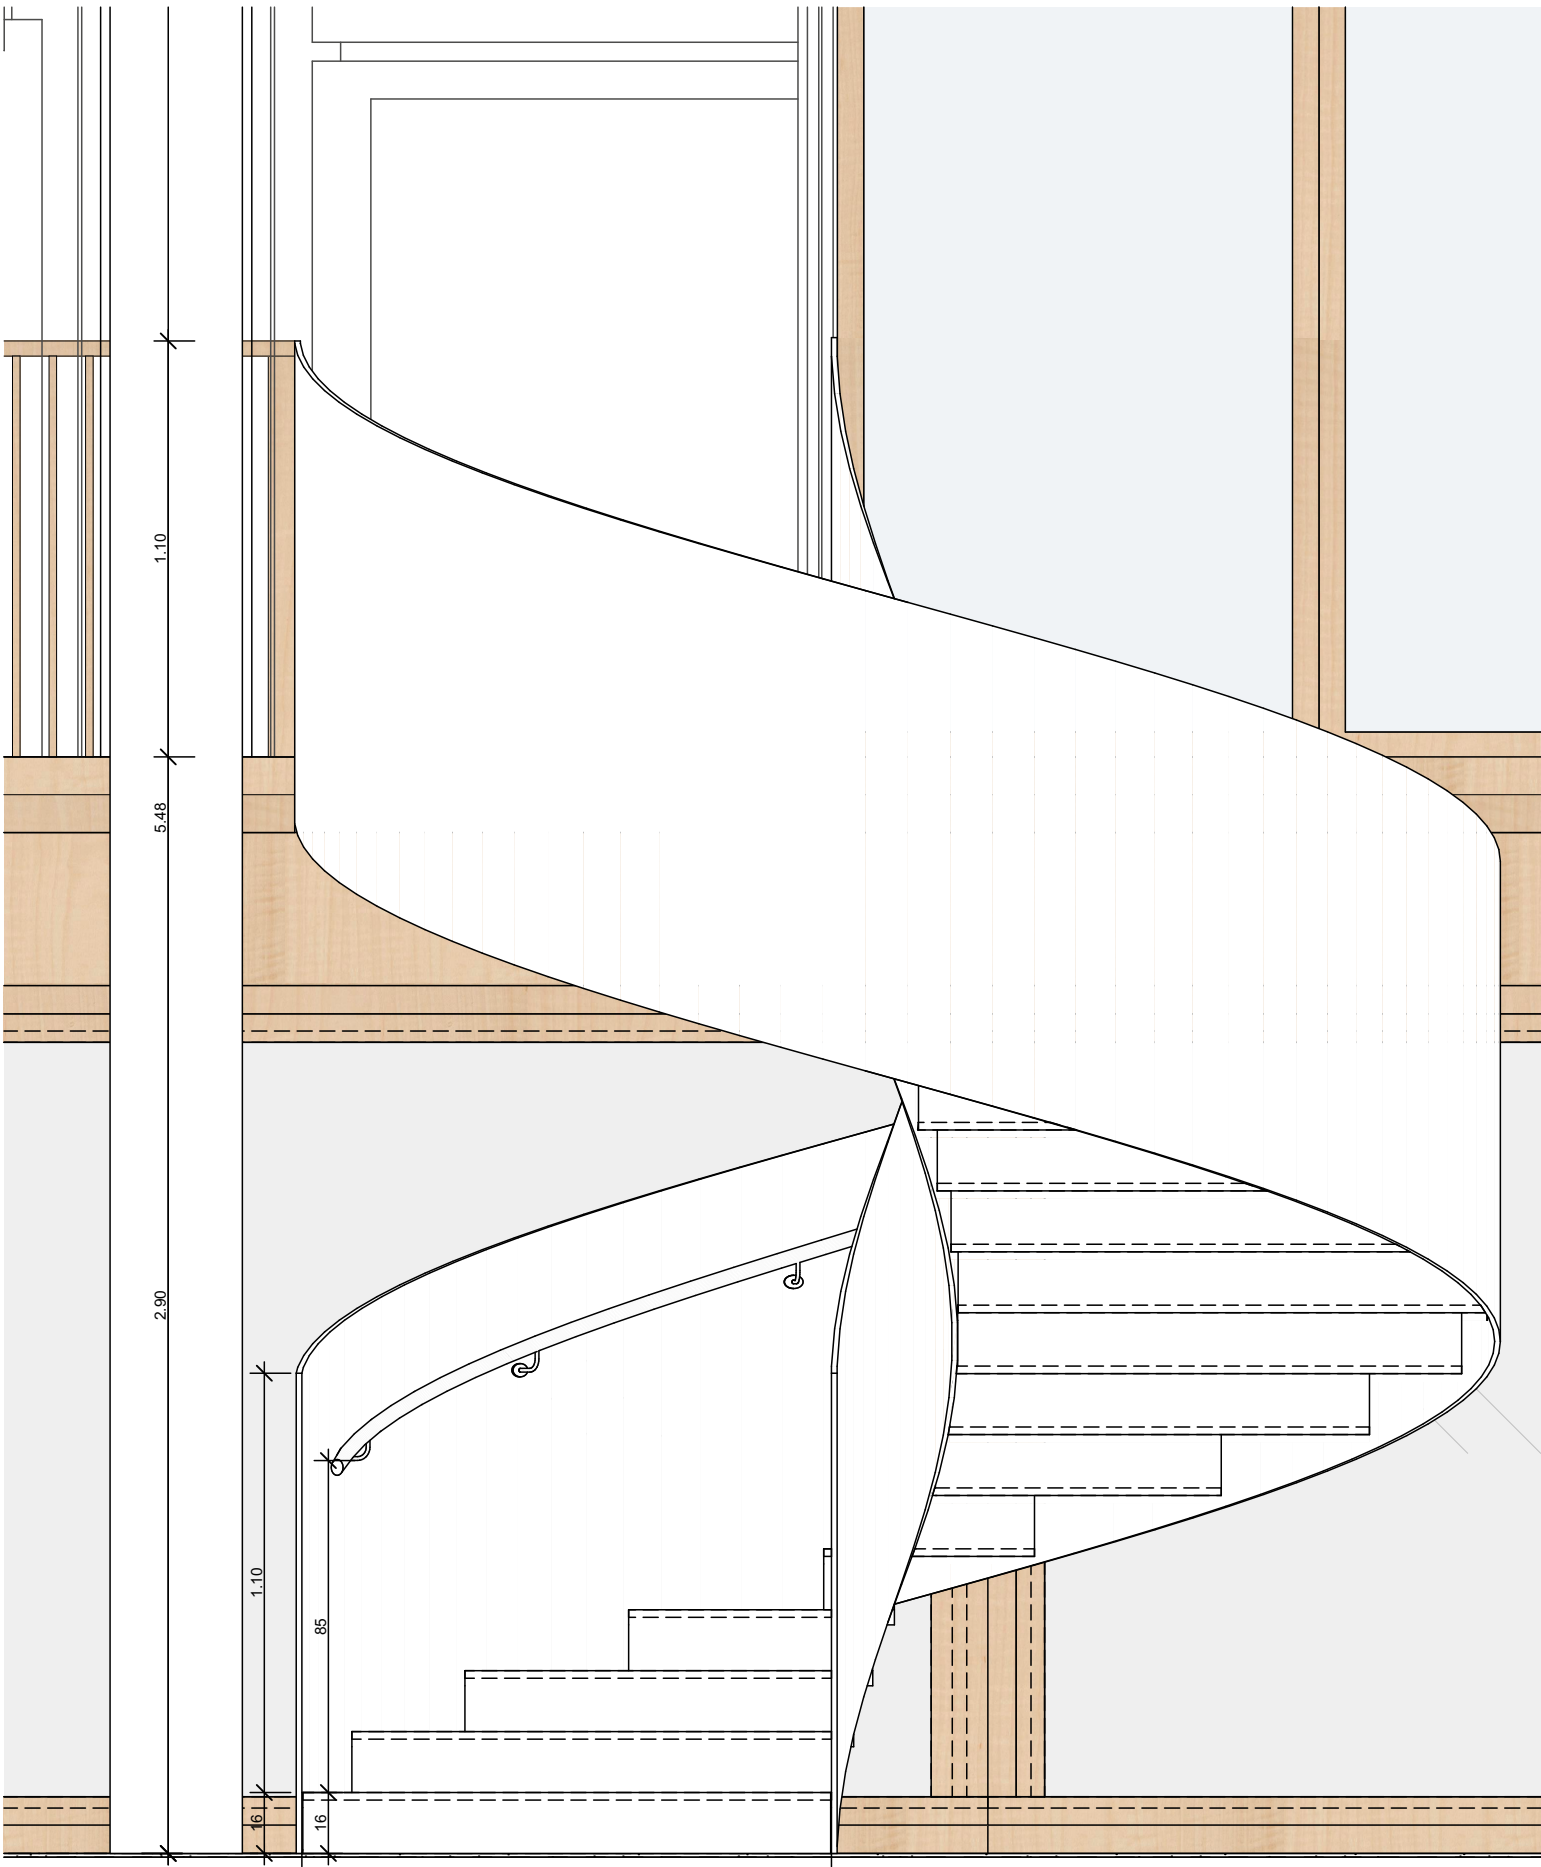

Ansicht 01
M 1:20

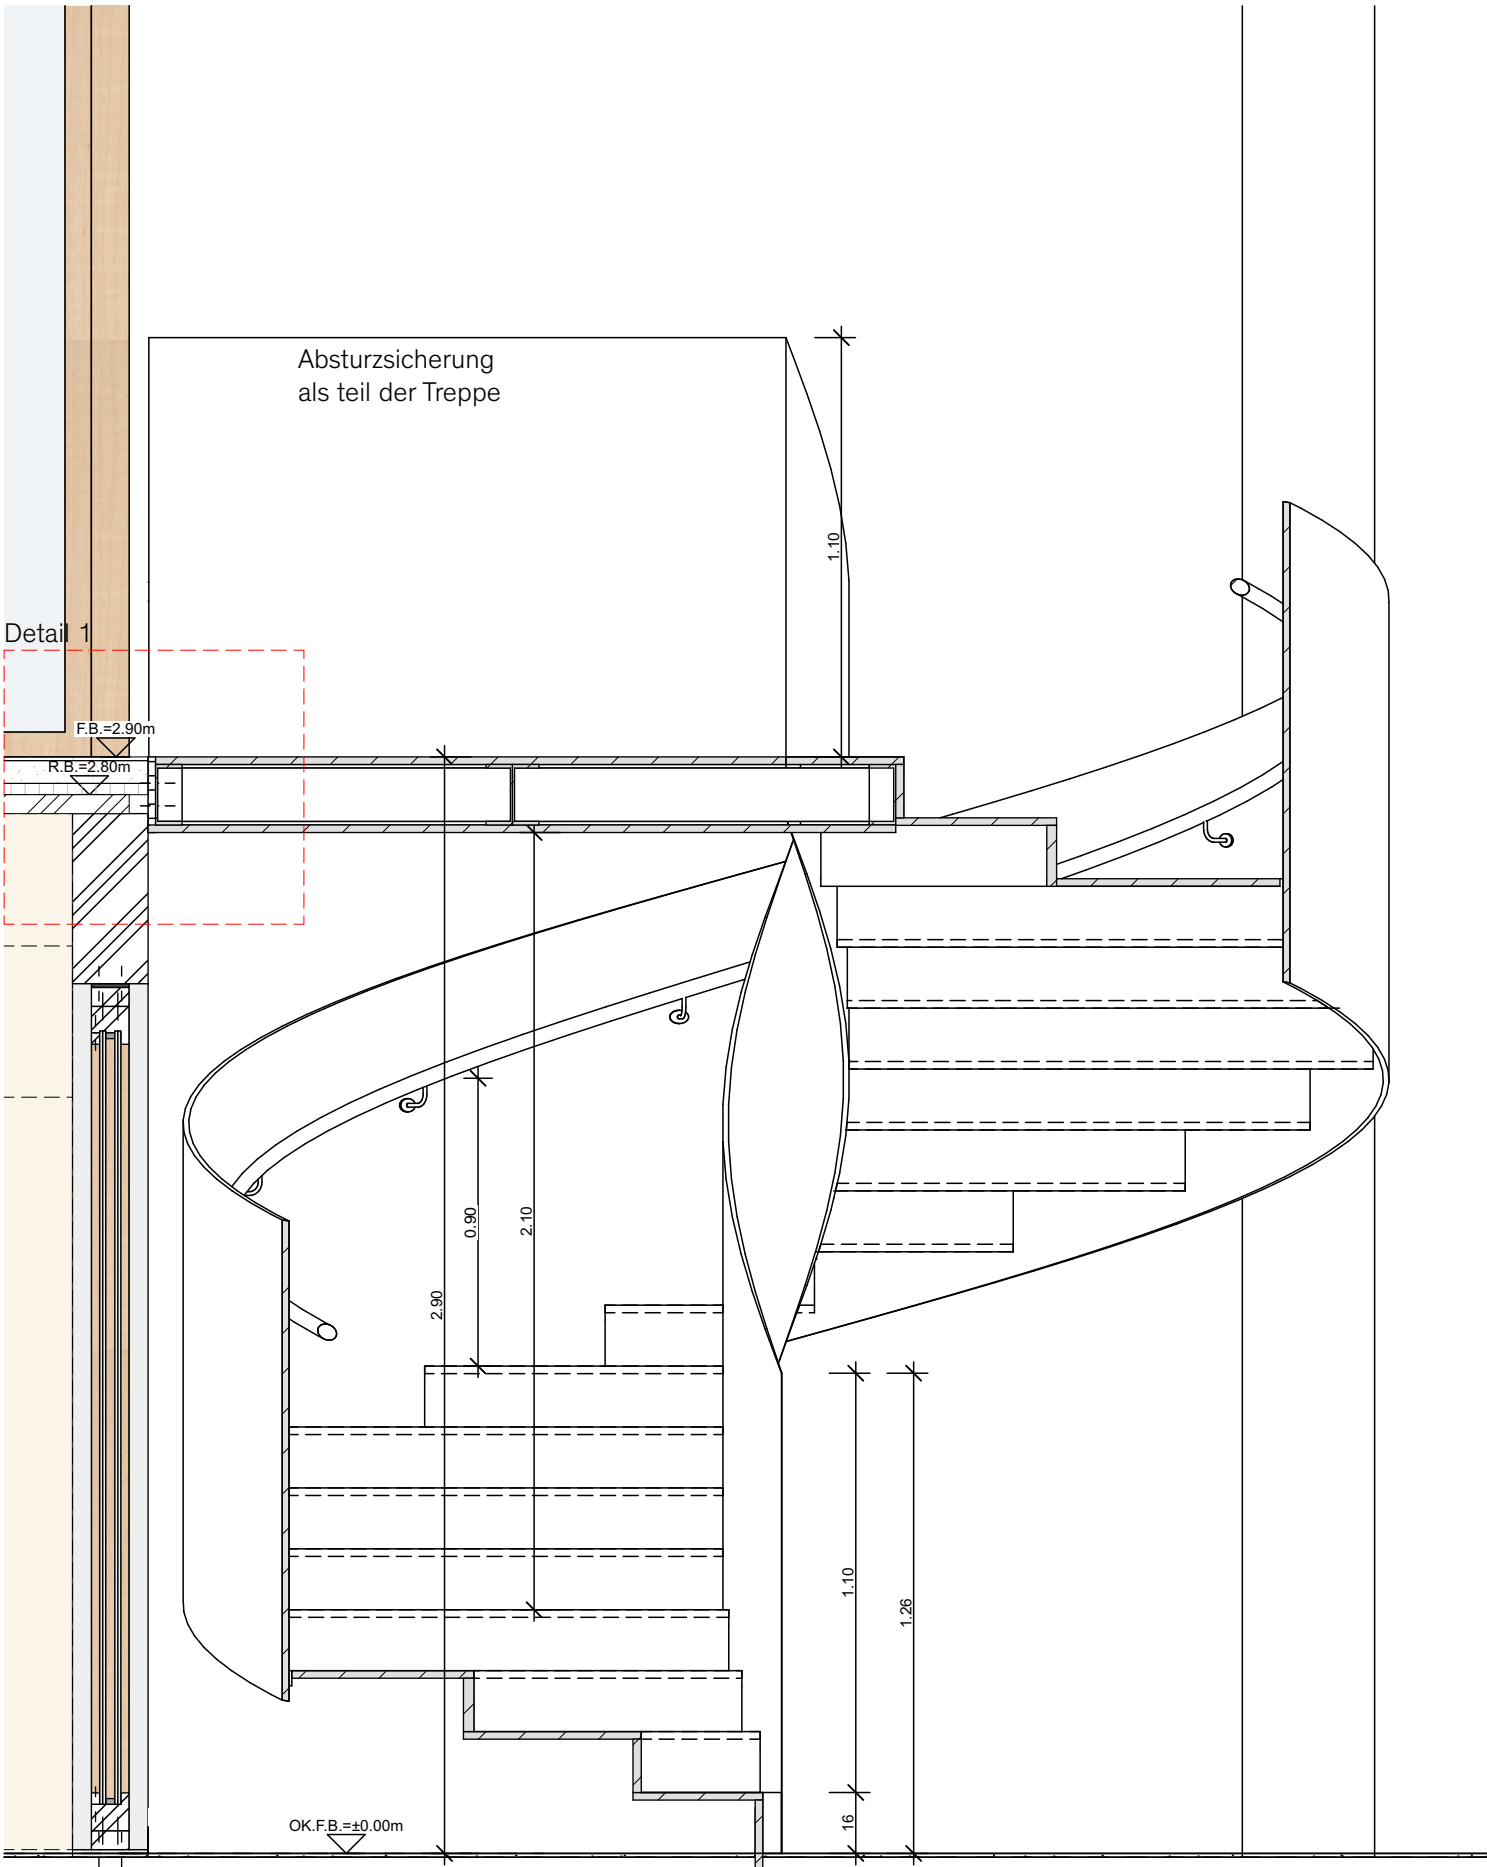

Schnitt
M 1:20